


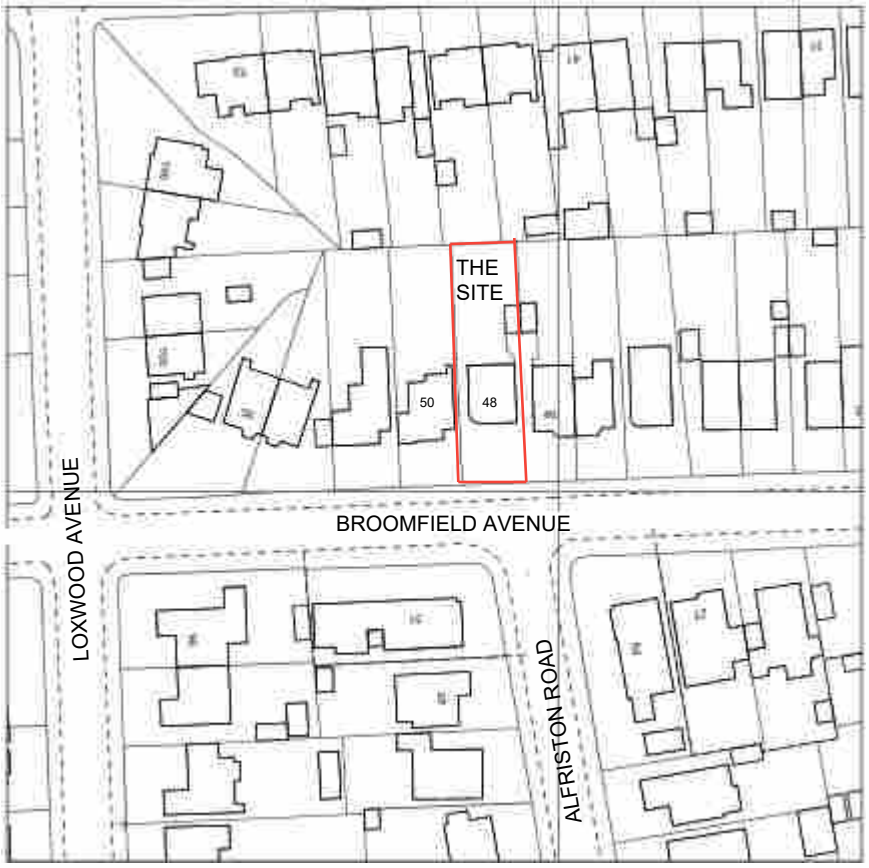
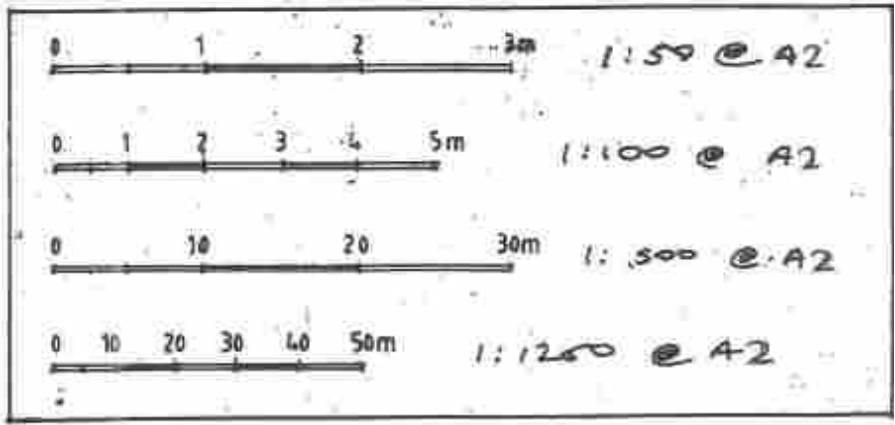
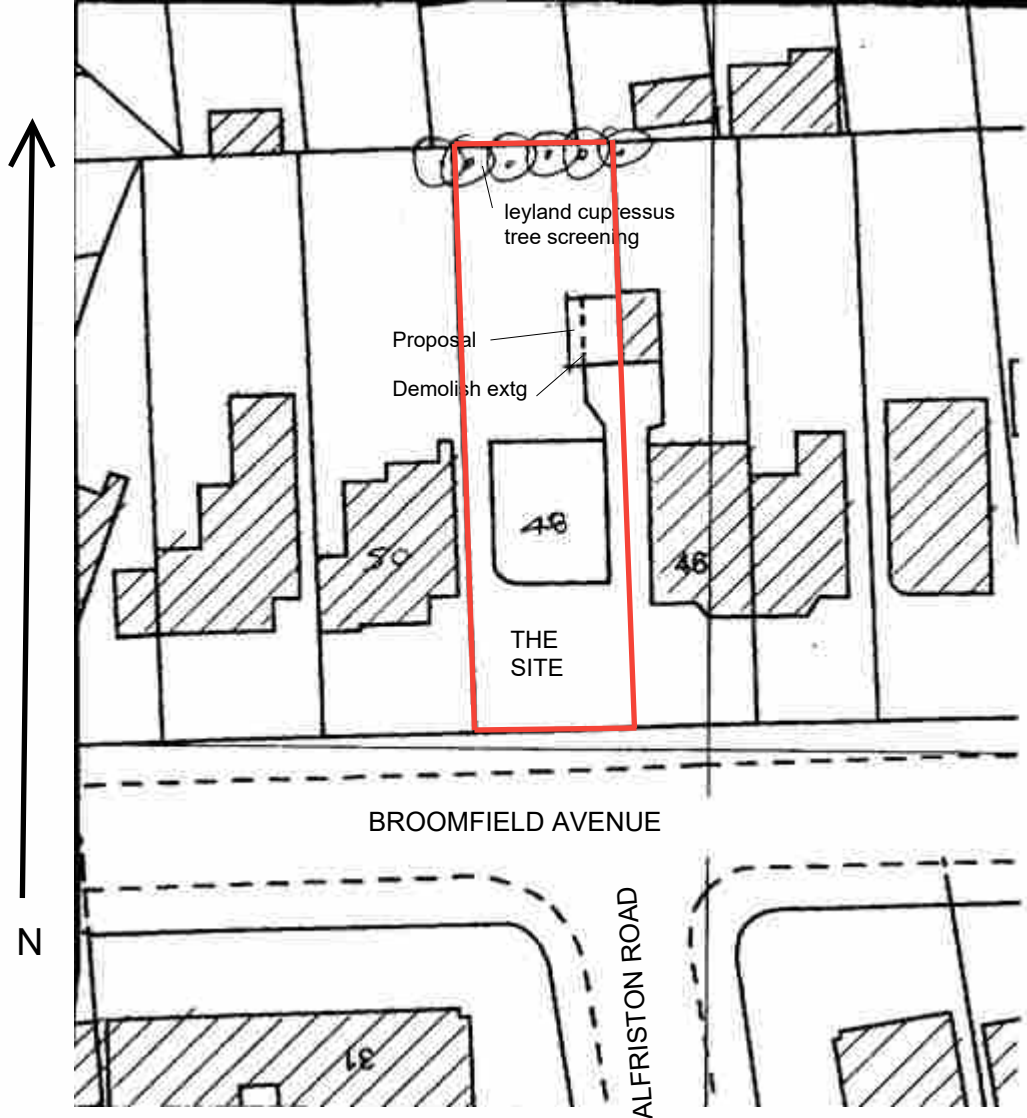
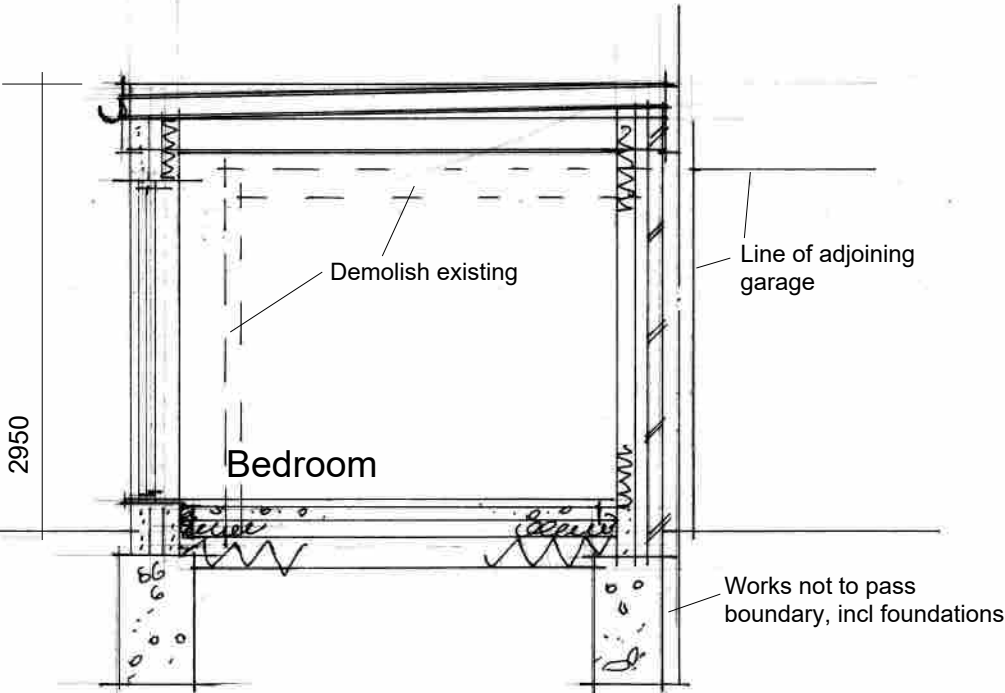
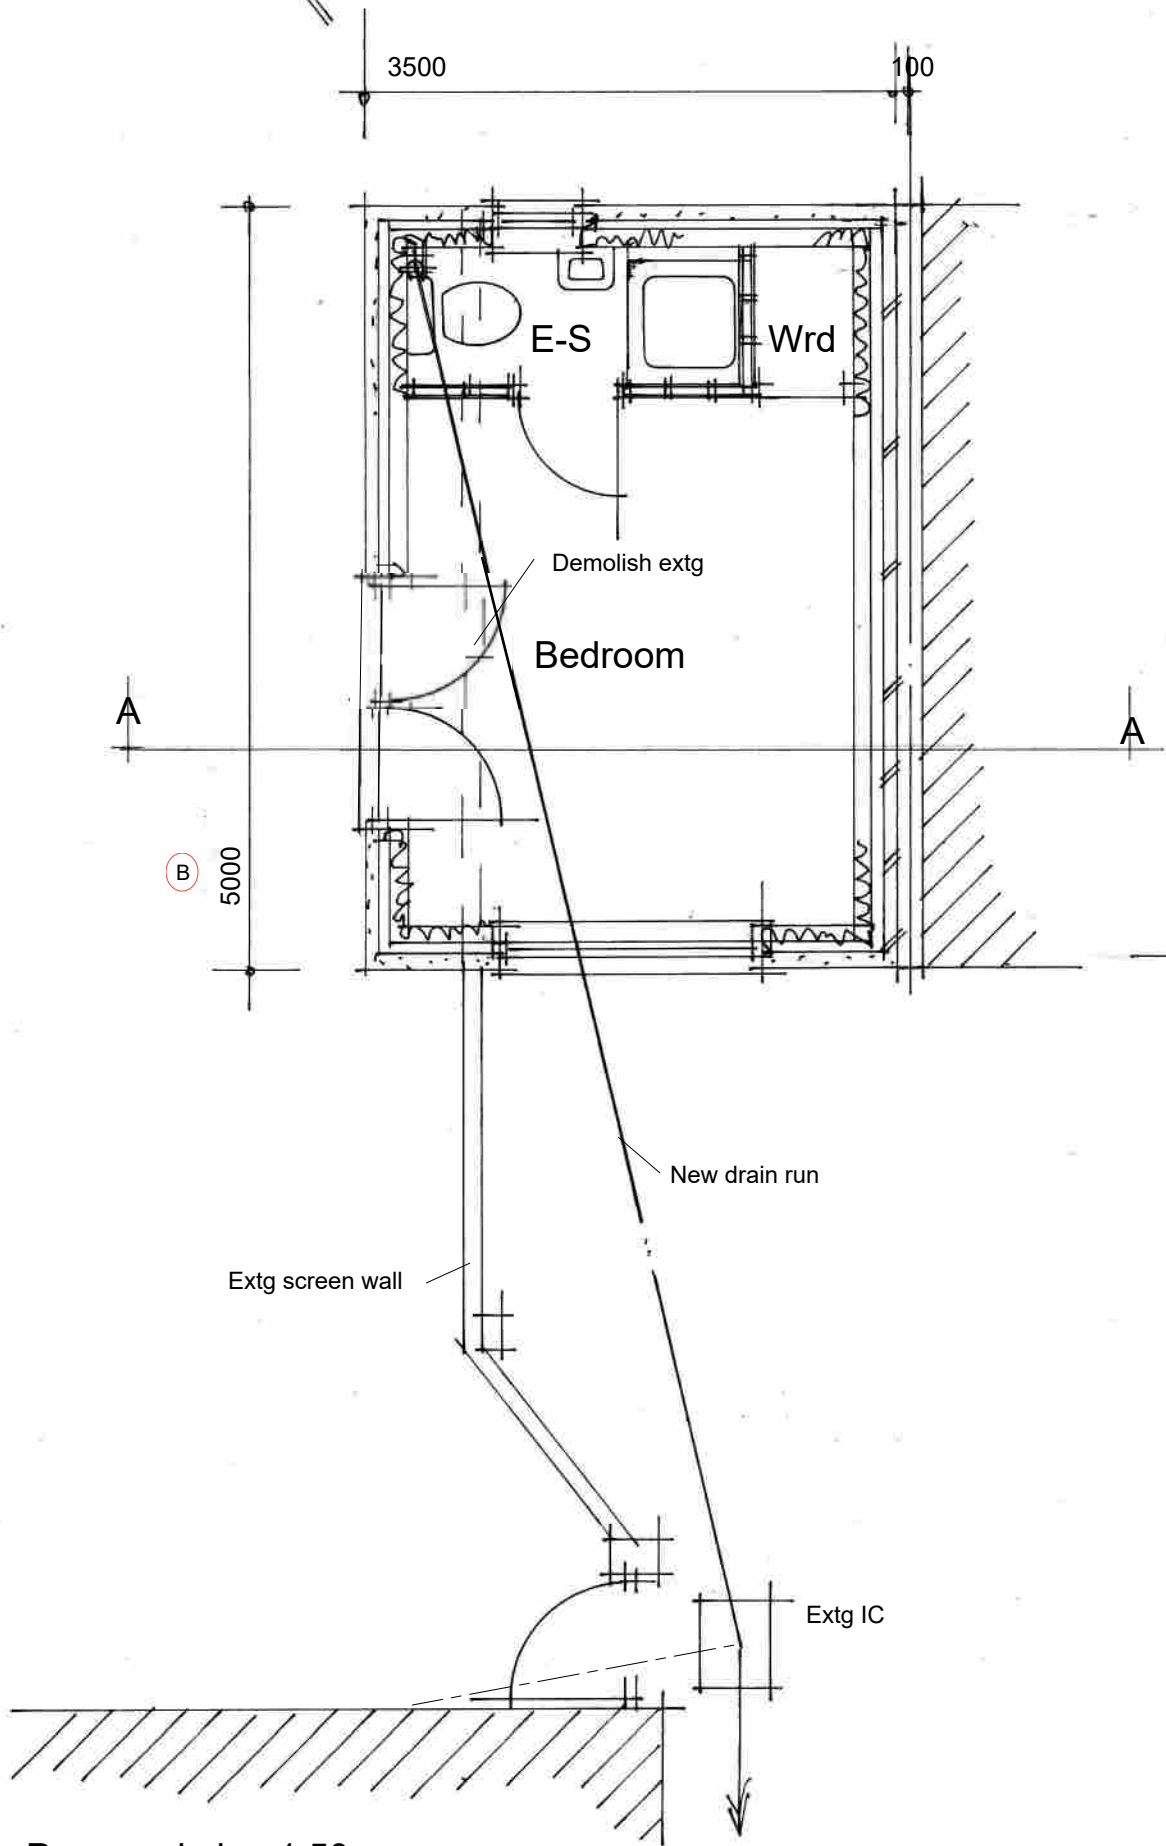


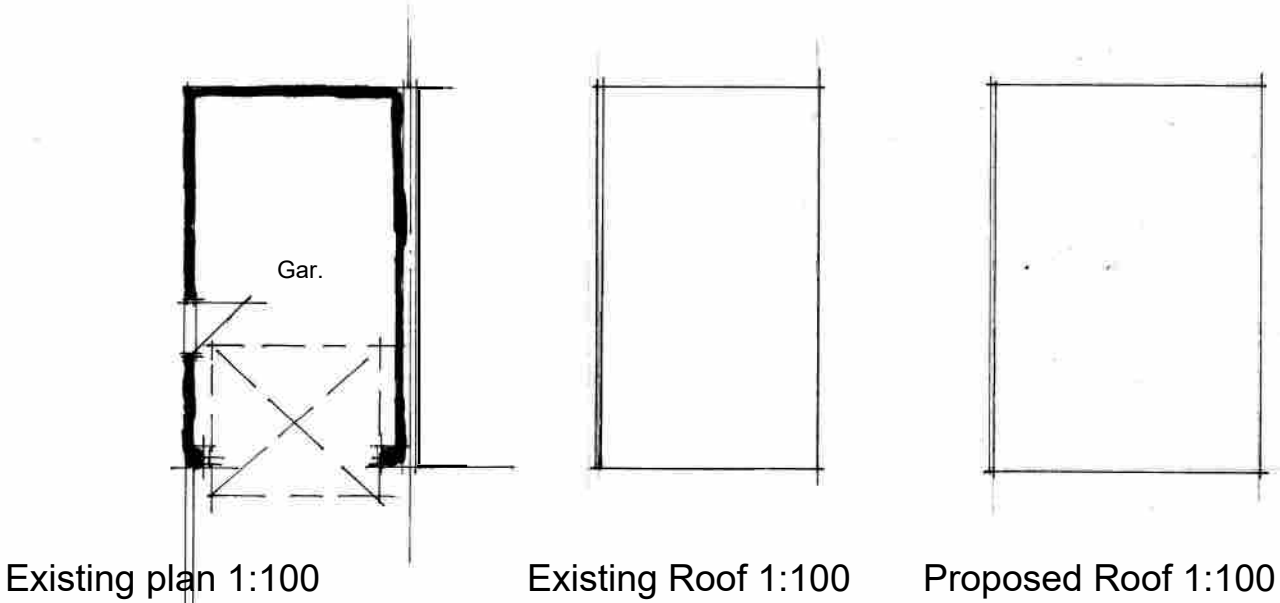

Site plan 1:1250

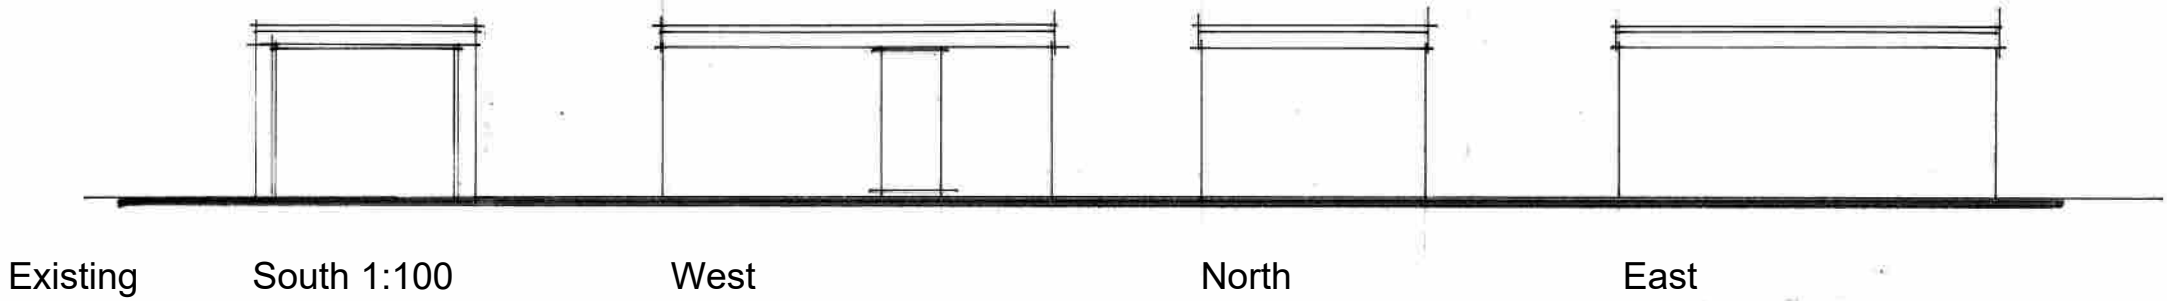

Block plan 1:500

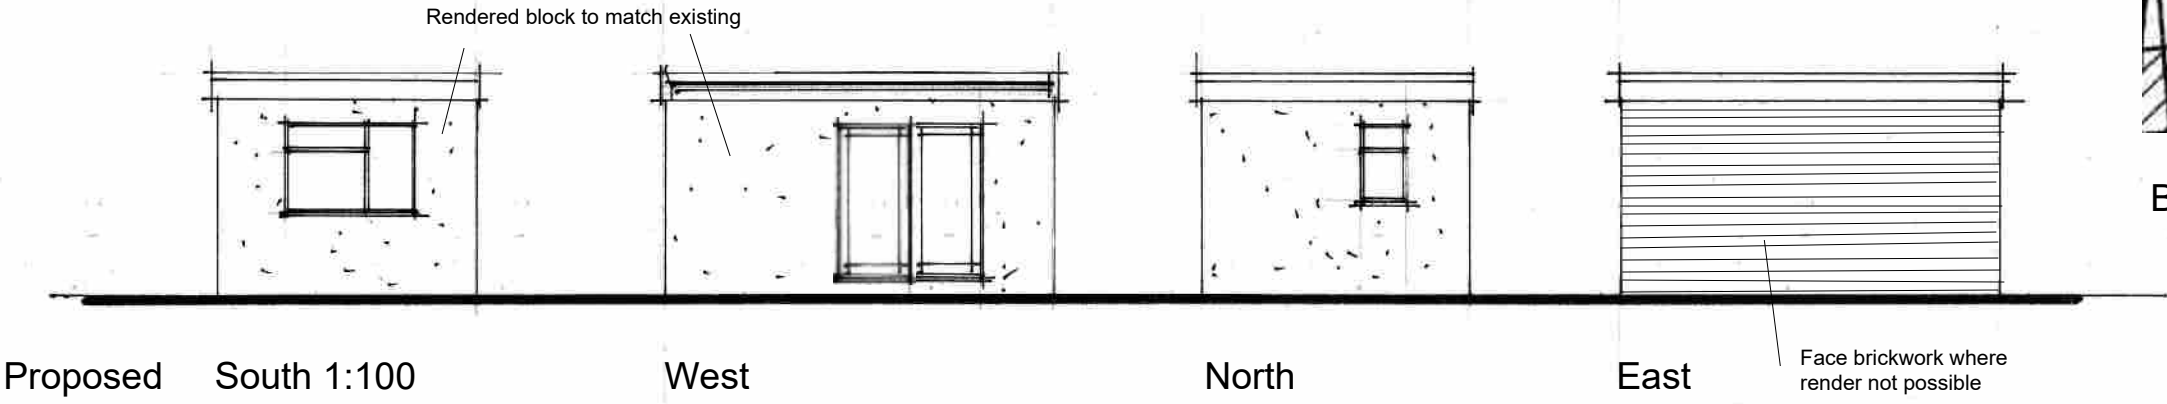

Section AA 1:50

AJ SALTER & SON
Architectural Technicians
and Surveyors
50 WINDSOR ROAD, WORTHING,
WEST SUSSEX, BN11 2LY
Tel/Fax: (01903 209496)
E-mail: ajsalterandson@hotmail.com

C			
B	Dimension of building amended	Sep 26	IS
A	Amended to Clients requirements	Sep 26	IS
Client Mr & Mrs Cloake			
Address 48 Broomfield Avenue : Worthing			
Drawing REPLACE GARAGE WITH BEDROOM		No.	2226 : 1b
Scale	1:50 1:100 1:500 1:1250	Drawn	IS
		Date	Aug/Sep 26