

A3 PAPER SIZE

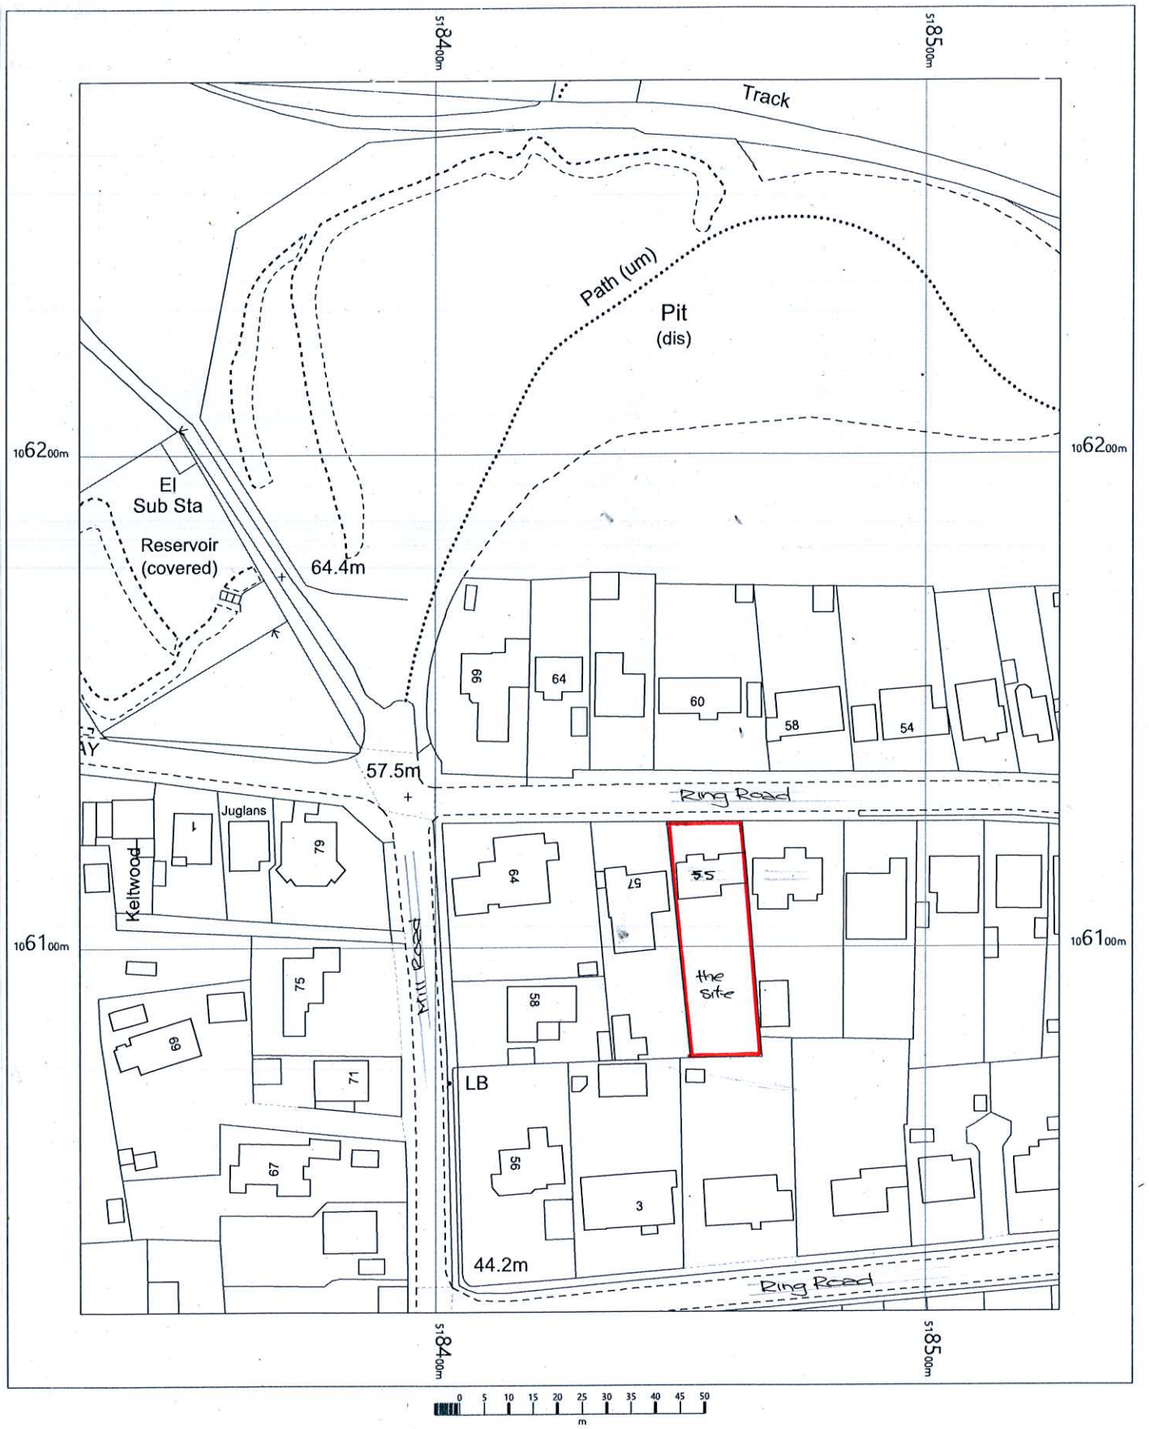

Location Plan - scale: 1/1250

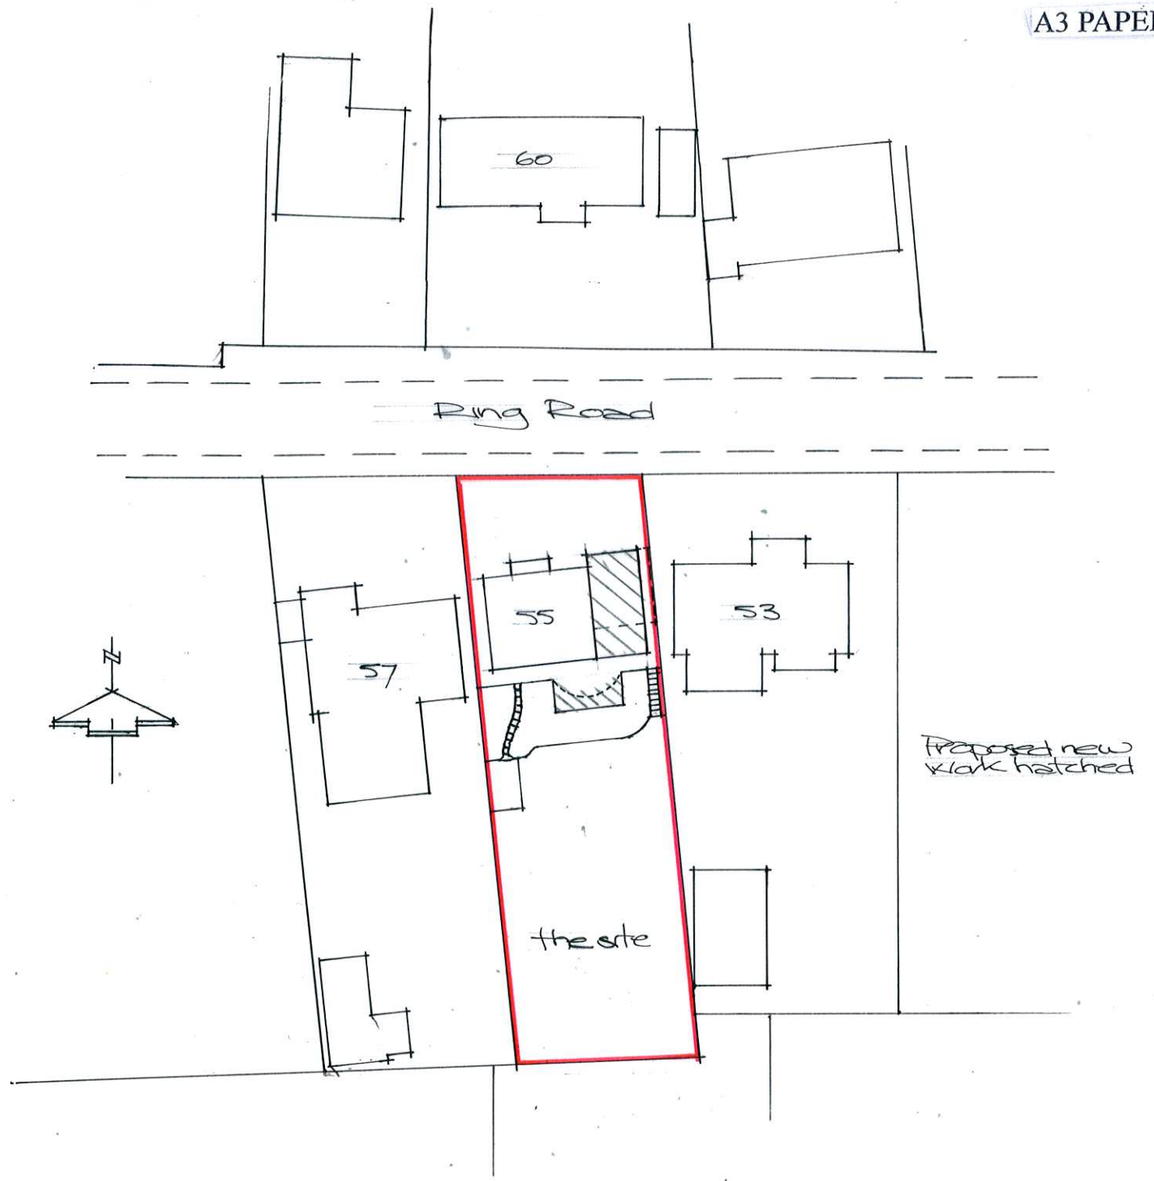

Site Plan - scale: 1/500

0 5 10 15 20 25 30 35 40 45 50

55 RING ROAD
LANCING
WEST SUSSEX BN15 0QE

Paul Trussler
44 FirleRoad
Lancing
West Sussex
BN15 0NZ

Drawing No. 23/55/1