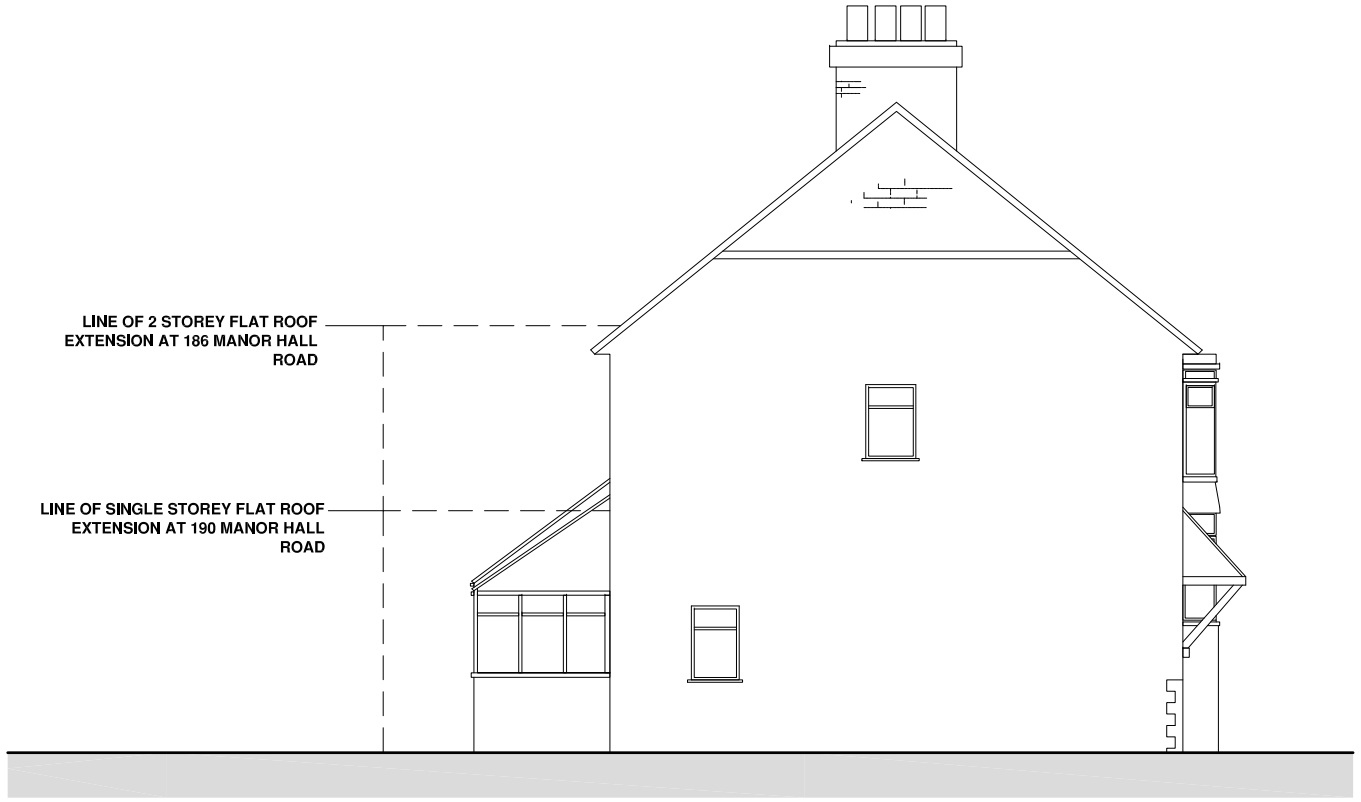

01 EXISTING 1:100
SIDE - EAST

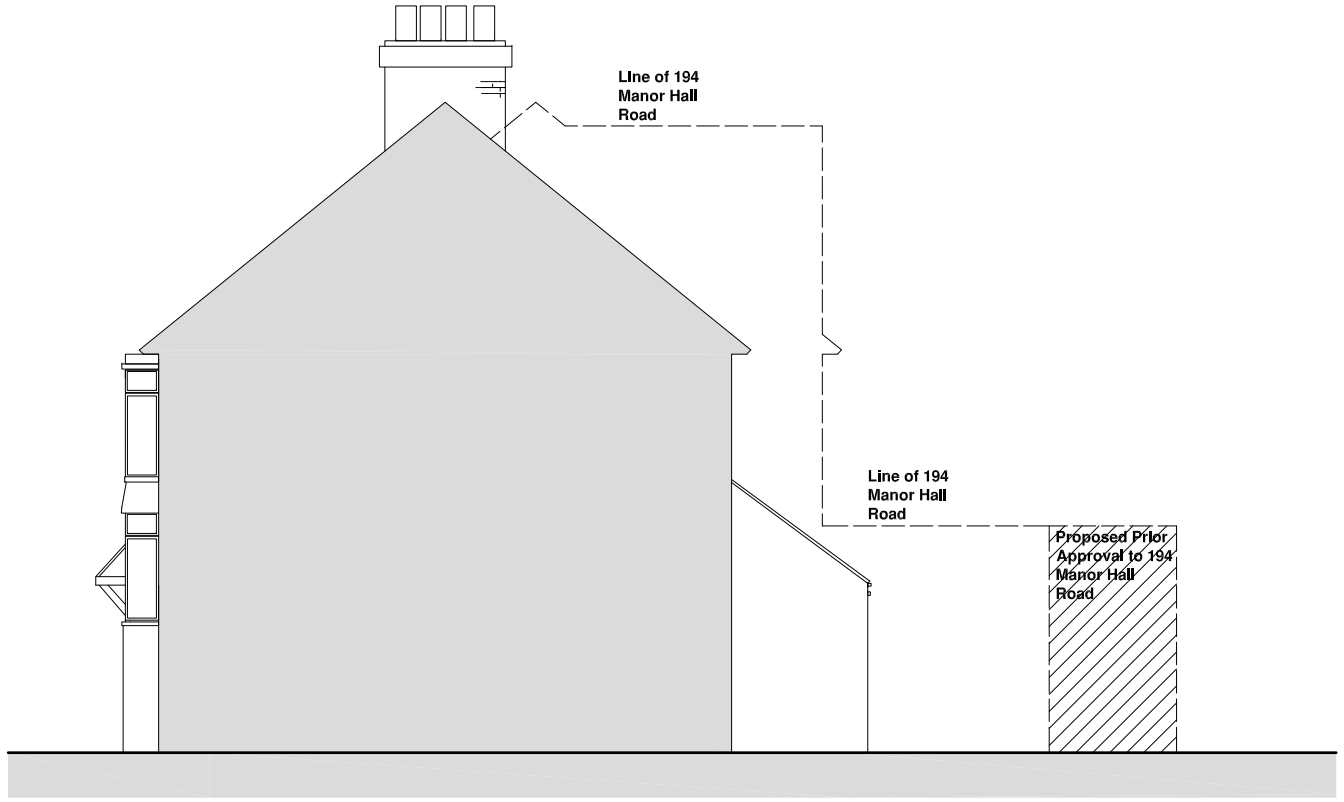

02 EXISTING 1:100
SIDE - WEST

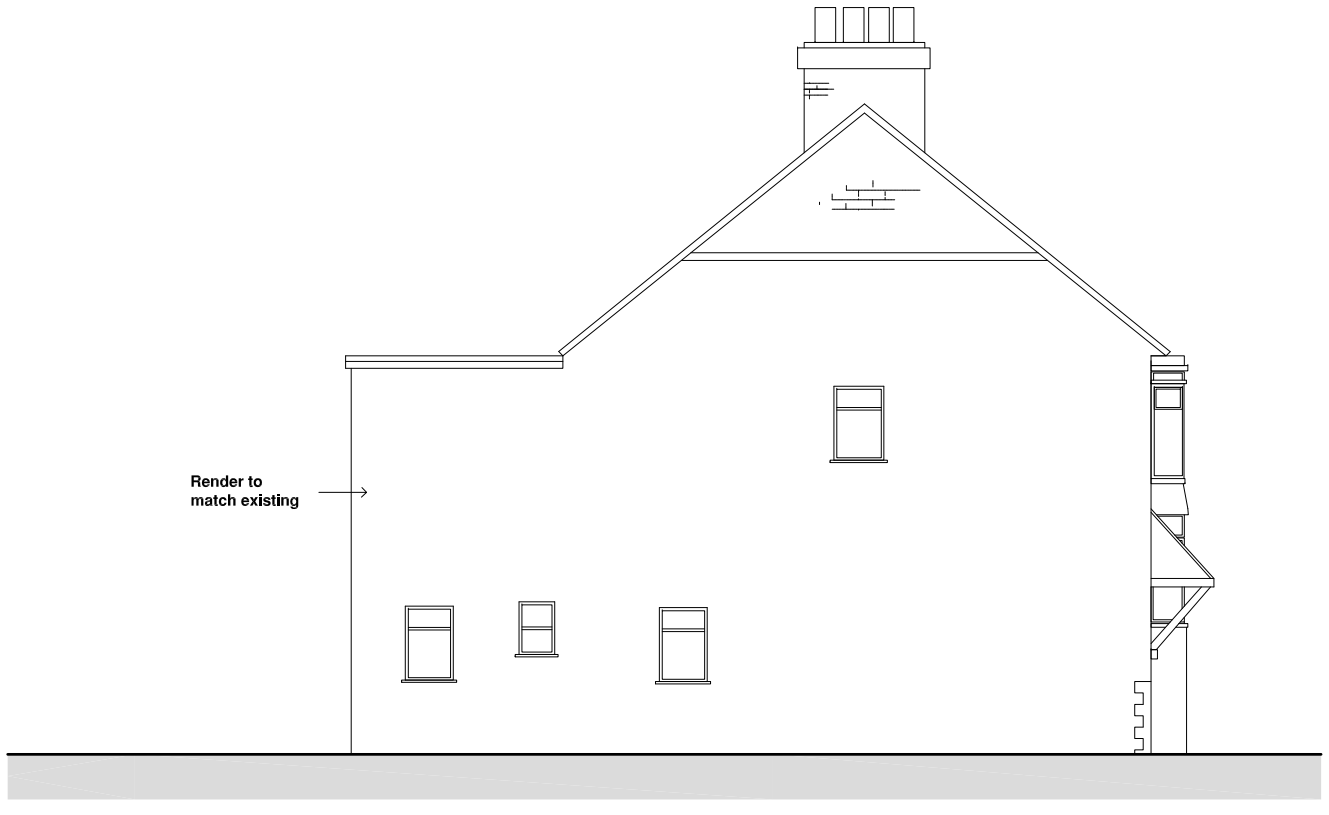

03 PROPOSED 1:100
SIDE - EAST

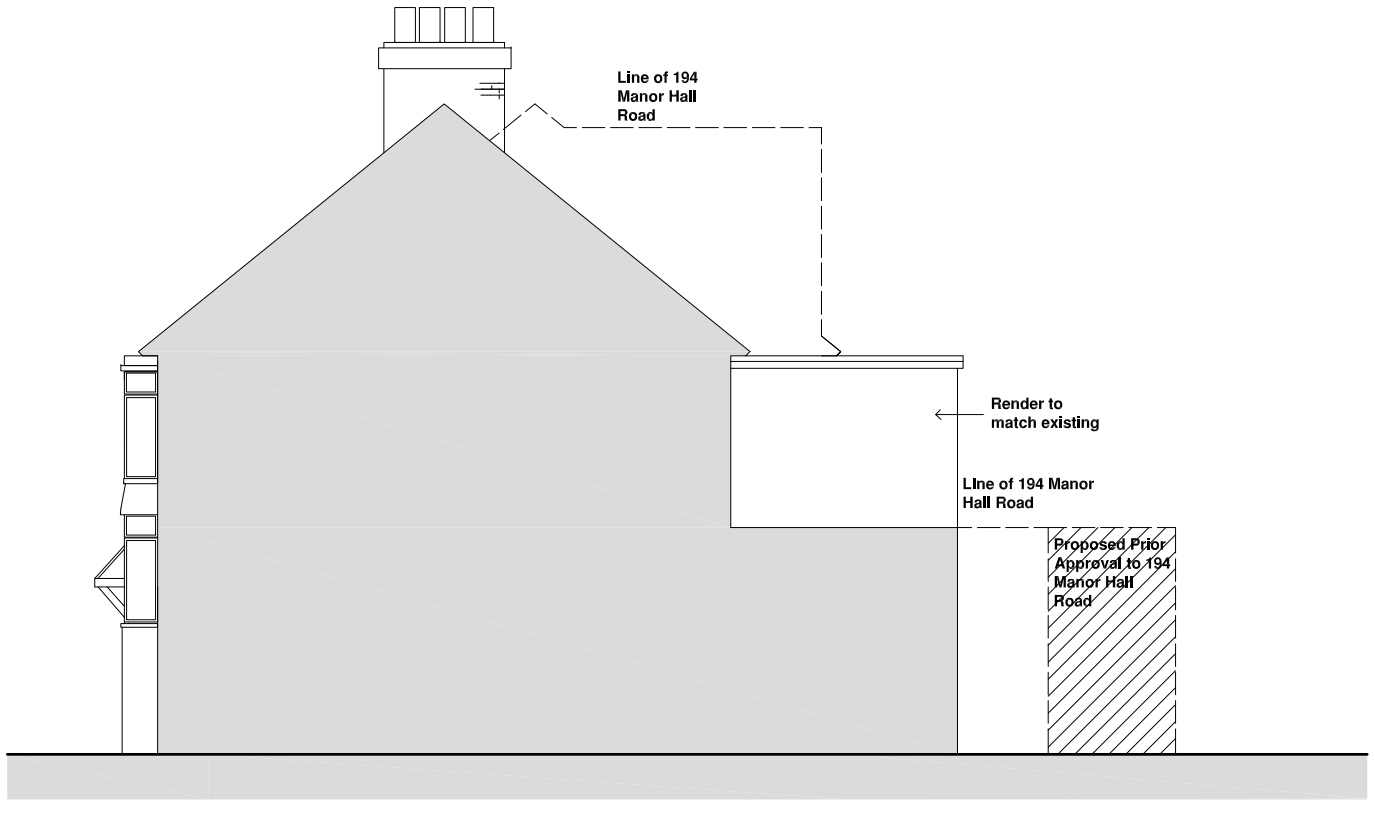

04 PROPOSED 1:100
SIDE - WEST

GSD architecture + design ltd

Date: Rev: Notes:

Drawing Status: PLANNING

Job Number: 201018 | Drawing Number: (31)002 | Revision: C

Title: Side Elevations, East and West Proposed + Existing

Project: 192 Manor Hall Road Portslade, East Sussex

Date: 02.03.21. Scale: 1:100@A3 Drawn: DG Checked: Client:

1:50 1m | 1:100 1m | 1:200 1m | 1:500 5m | 1:1250 10m

Contractor to check and verify all dimensions on site before all work is commenced. All goods, materials, workmanship to conform with current Building Regulations, British Standards and Codes of Practice.

This drawing and all design within is, and remains, the property of GSD Architecture + Design Ltd, and is protected by the Copyright, Designs and Patents Act, 1988