




SIDE ELEVATION (E)

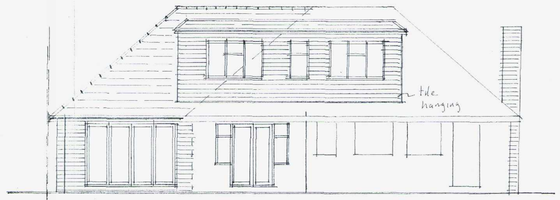


REAR ELEVATION

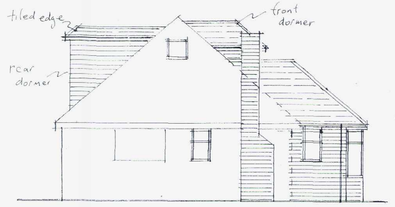


SIDE ELEVATION (W)

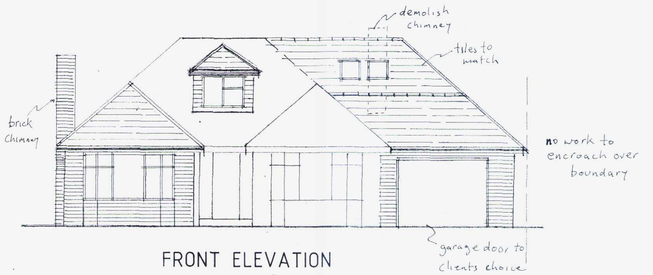


FRONT ELEVATION

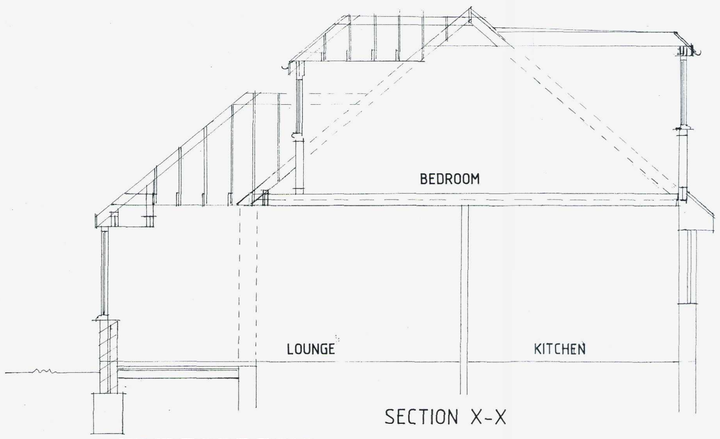

SECTION X-X

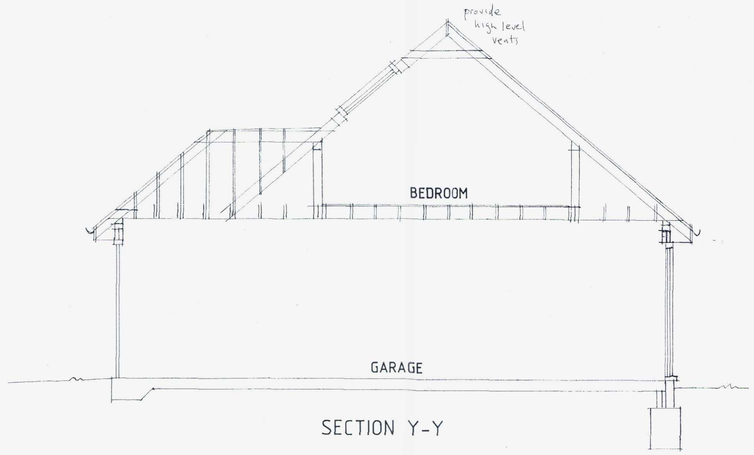


SECTION Y-Y

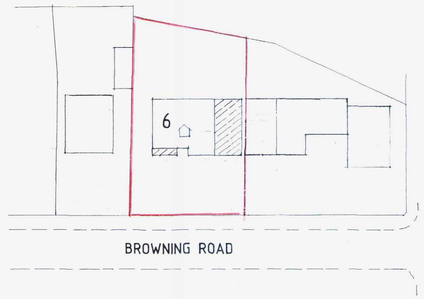


BLOCK PLAN Scale 1:500



LOCATION PLAN Scale 1:250

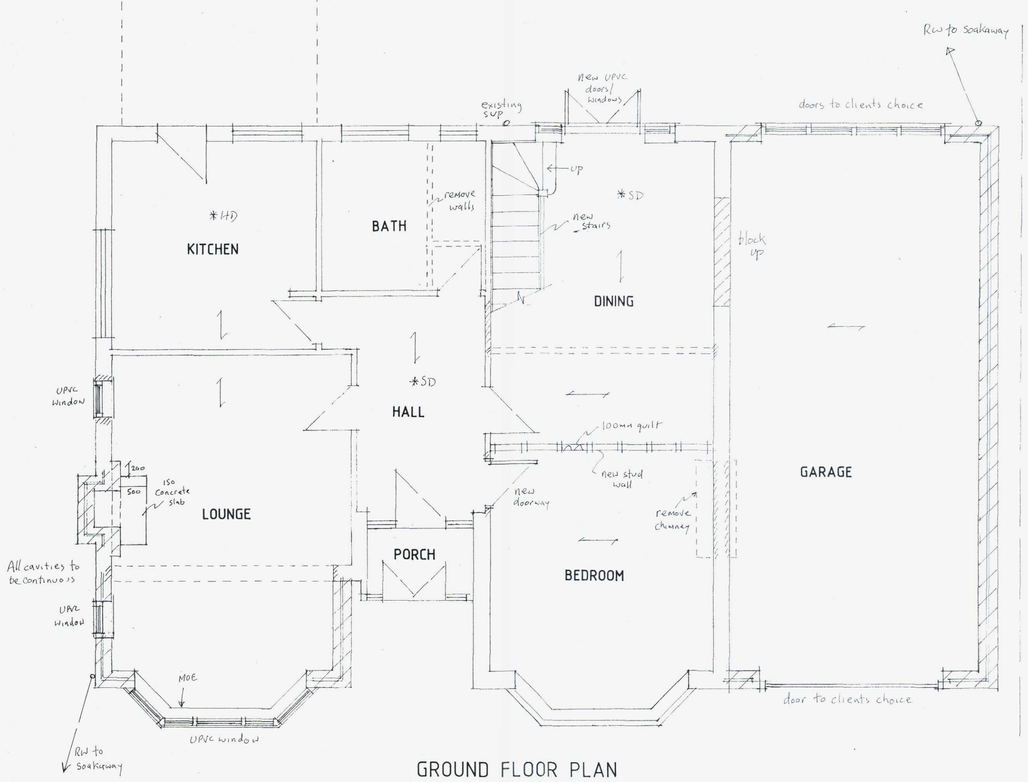

GROUND FLOOR PLAN

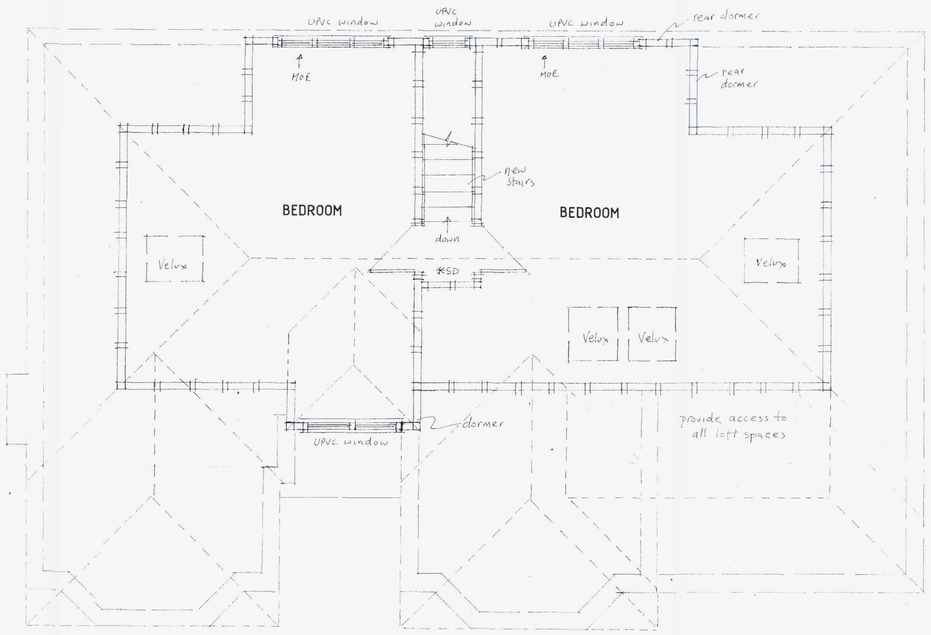

FIRST FLOOR PLAN

© Copyright

John Wright MRICS

12 Seamill Park Crescent
Worthing
West Sussex
BN11 2PN

Phone: 01903 205572
Mobile: 07809 205095
Email: johnforplans@yahoo.co.uk

RICS

Client
Mr.&Mrs. TULLY

Job Title

6 BROWNING ROAD
LANCING

Amendments

Drawing Title: Amendments

LOFT CONVERSION
AND EXTENSIONS

Scale: 1:50 & 1:100

Date: Nov. 2011

Drawn by: JW

Drg No. JW/11/107

Rev.