
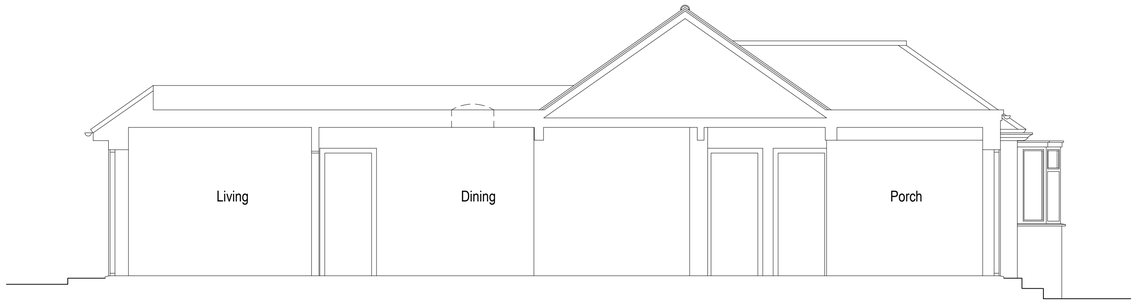


Existing Section A-A 1:50

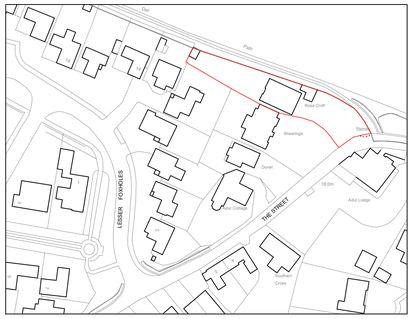

North

Location Plan 1:1250


1:1250 0 10 20 30 40 50 60 70 80 90 100




Existing Front (East) Elevation 1:100



Existing Side (North) Elevation 1:100

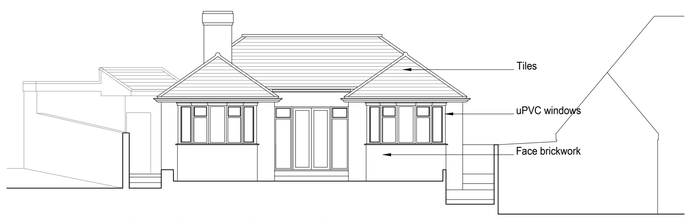

Existing Rear (West) Elevation 1:100

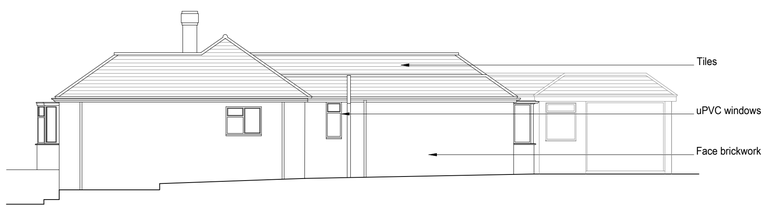

Existing Side (South) Elevation 1:100

1:100 0 1 2 3 4 5 6 7 8 9 10m

1:50 0 1 2 3 4 5 6 7 8 9 10m

amendments

bpm Architectural Services Limited

client: Mr and Mrs Smith

project: Rosecroft
The Street
Shoreham-by-Sea
BN43 5NJ

project ref: 0

Drawing No. 02

drawing title: Existing Section and Elevations

drawn by: JB

date: Oct 21

scale: 1:50/100@ A1

www.bpmnet.co.uk
info@bpmnet.co.uk

Do not scale off drawing, check all dimensions on site before all work is commenced

All goods materials workmanship to conform with current building regs BSS and COP's