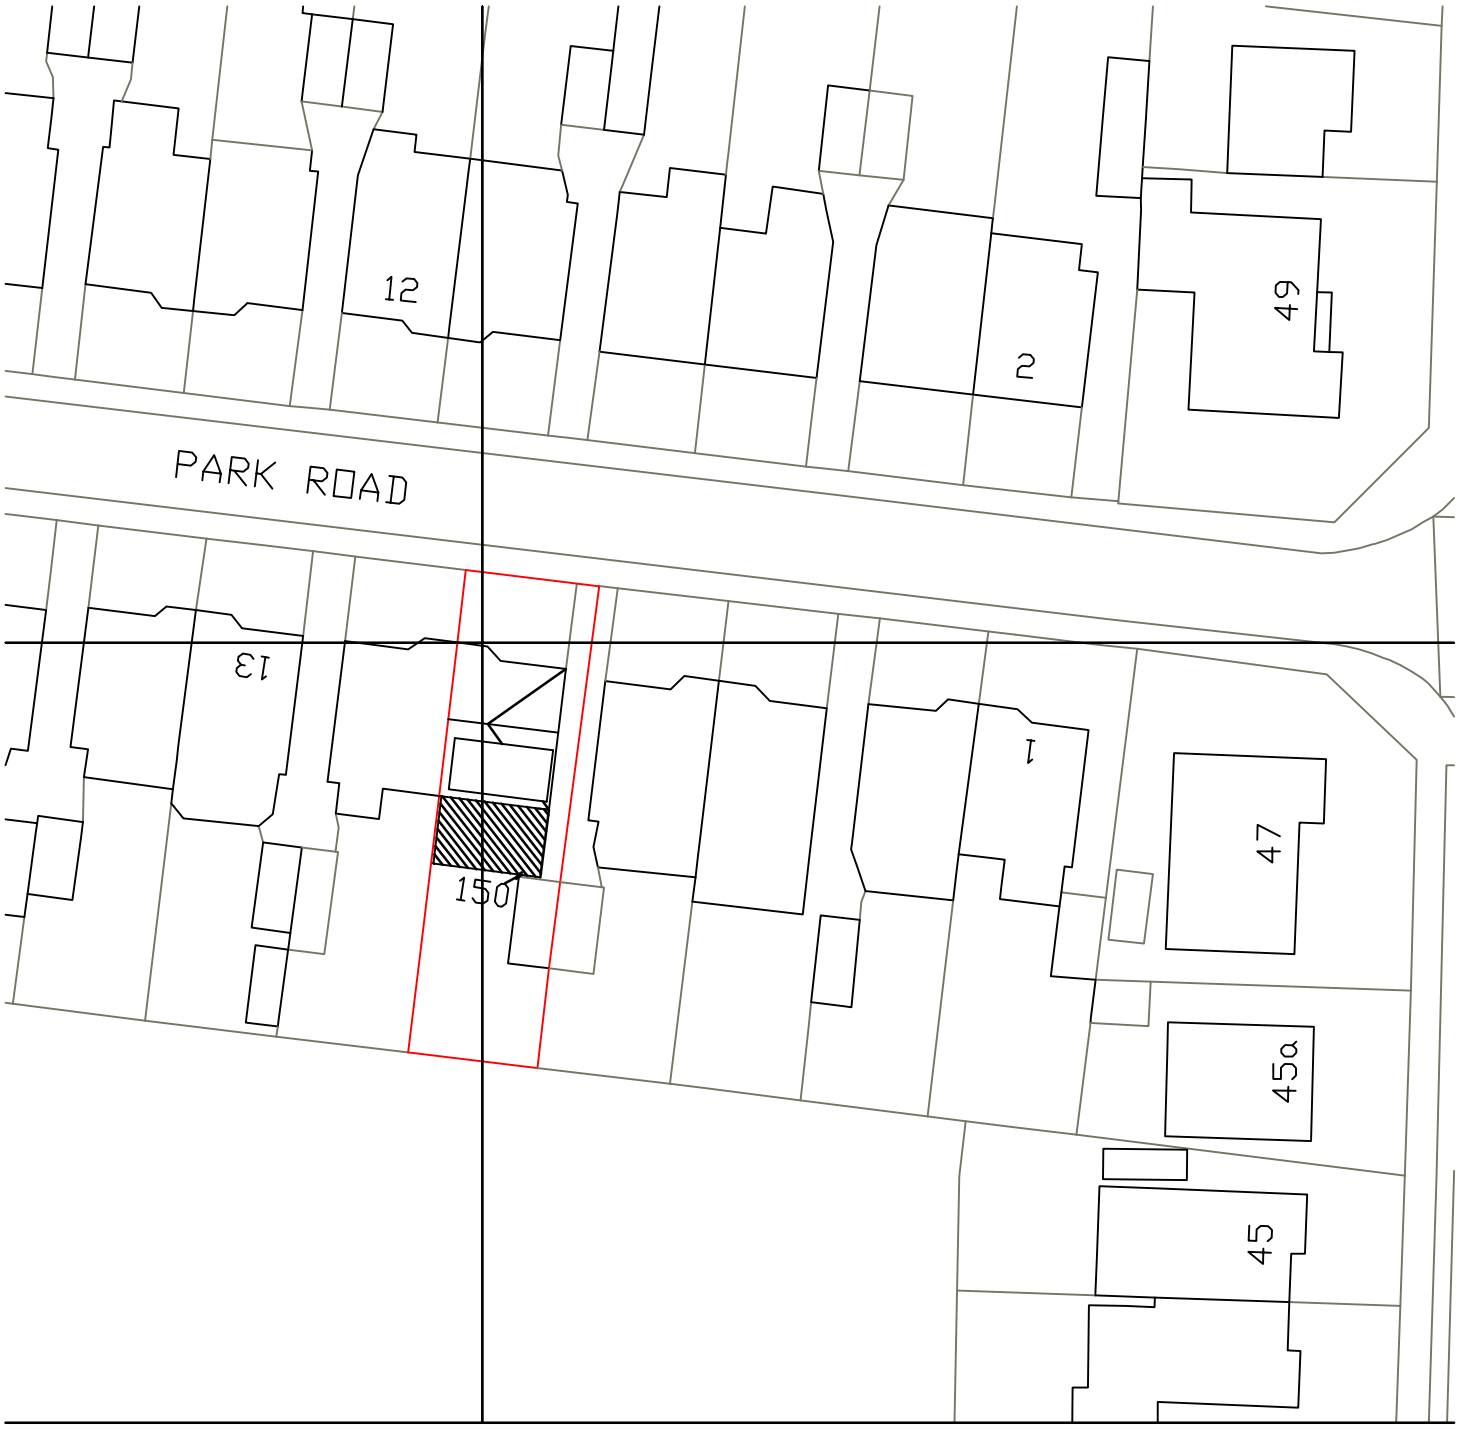

0 20 40 60 80

Metres

N

9 Park Road
Shoreham
Site Plan 1:500
A4 Paper