



PROPOSED

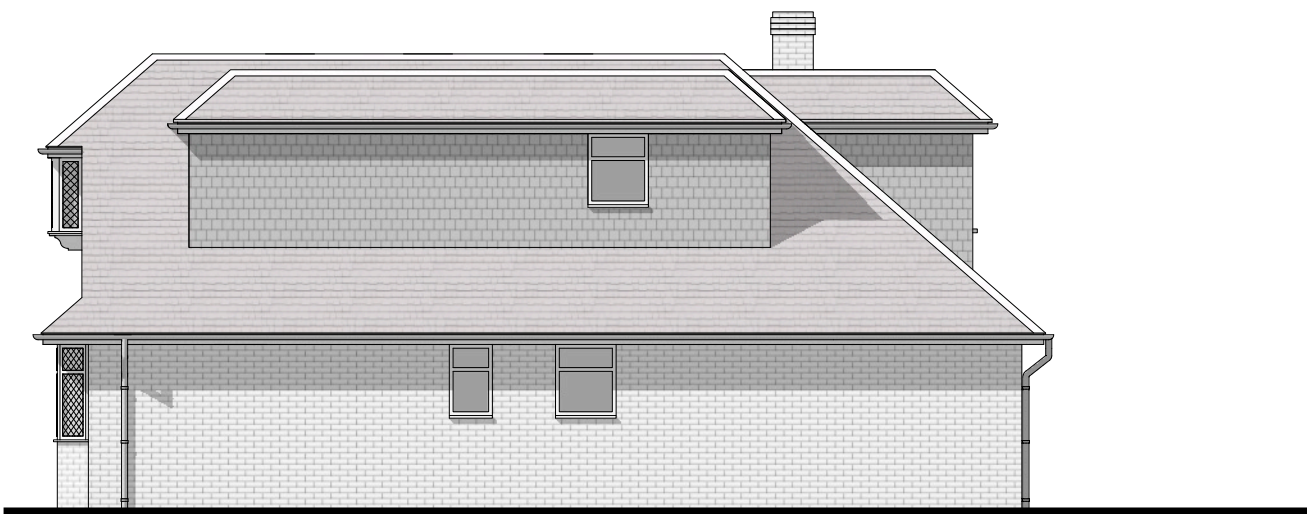


East Elev Scale 1:100 @ A3



North Elev Scale 1:100 @ A3

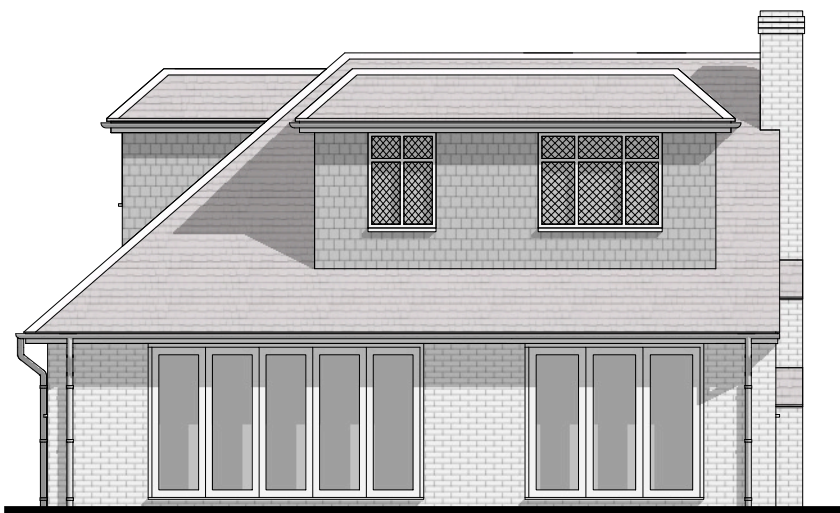

West Elev Scale 1:100 @ A3

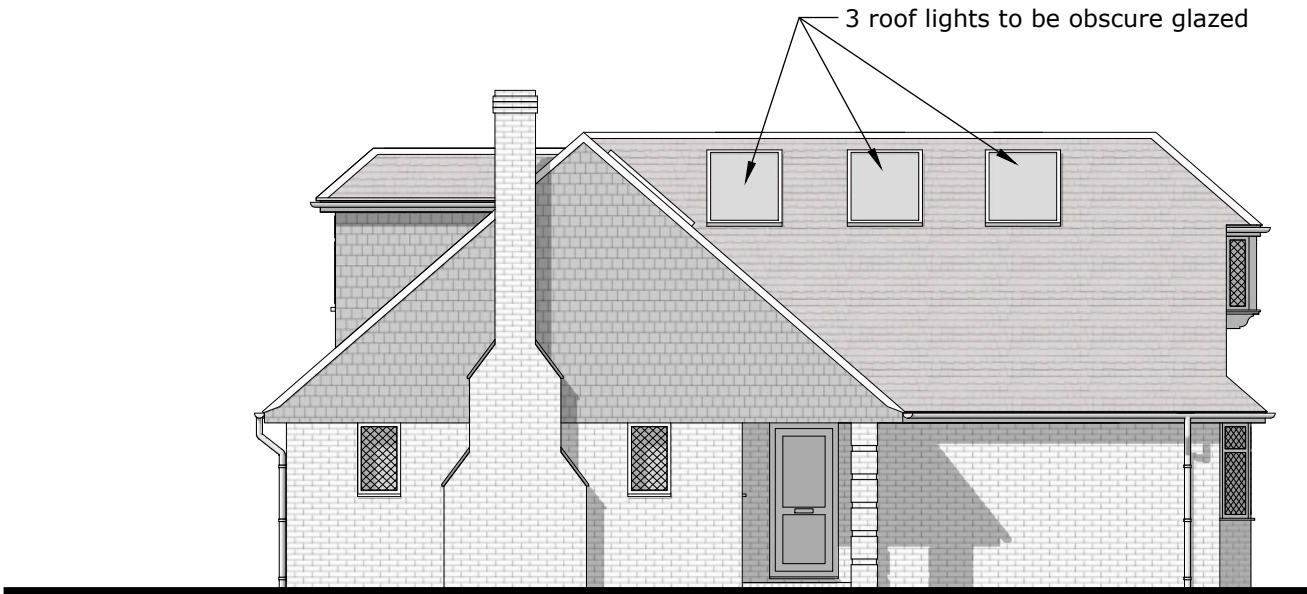

South Elev Scale 1:100 @ A3

© nat-design, all rights reserved. Use figured dimensions only. All dimensions are to be checked on site before any work is carried out. Please contact the Architect immediately regarding any discrepancies discovered on site.

A	Amendments	17.03.26
---	------------	----------

Rev	Notes	Date
-----	-------	------



M: 07599199759
E: info@nat-design.co.uk
www.nat-design.co.uk

Project:
105 Loxwood Avenue,
Gaisford, Worthing,
BN14 7RG

Drawing:
Proposed Elevations

Drawn by NSE	Scale as shown
-----------------	-------------------

Date Jan 2026	Revision A
------------------	---------------

Drawing 2021 - DPA - 06

