
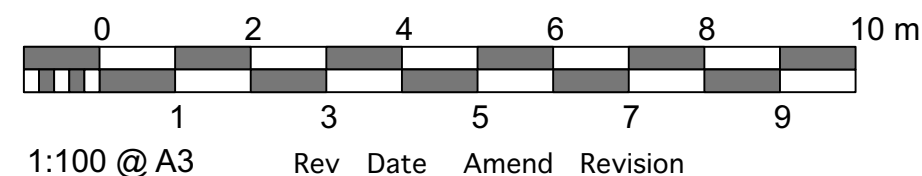
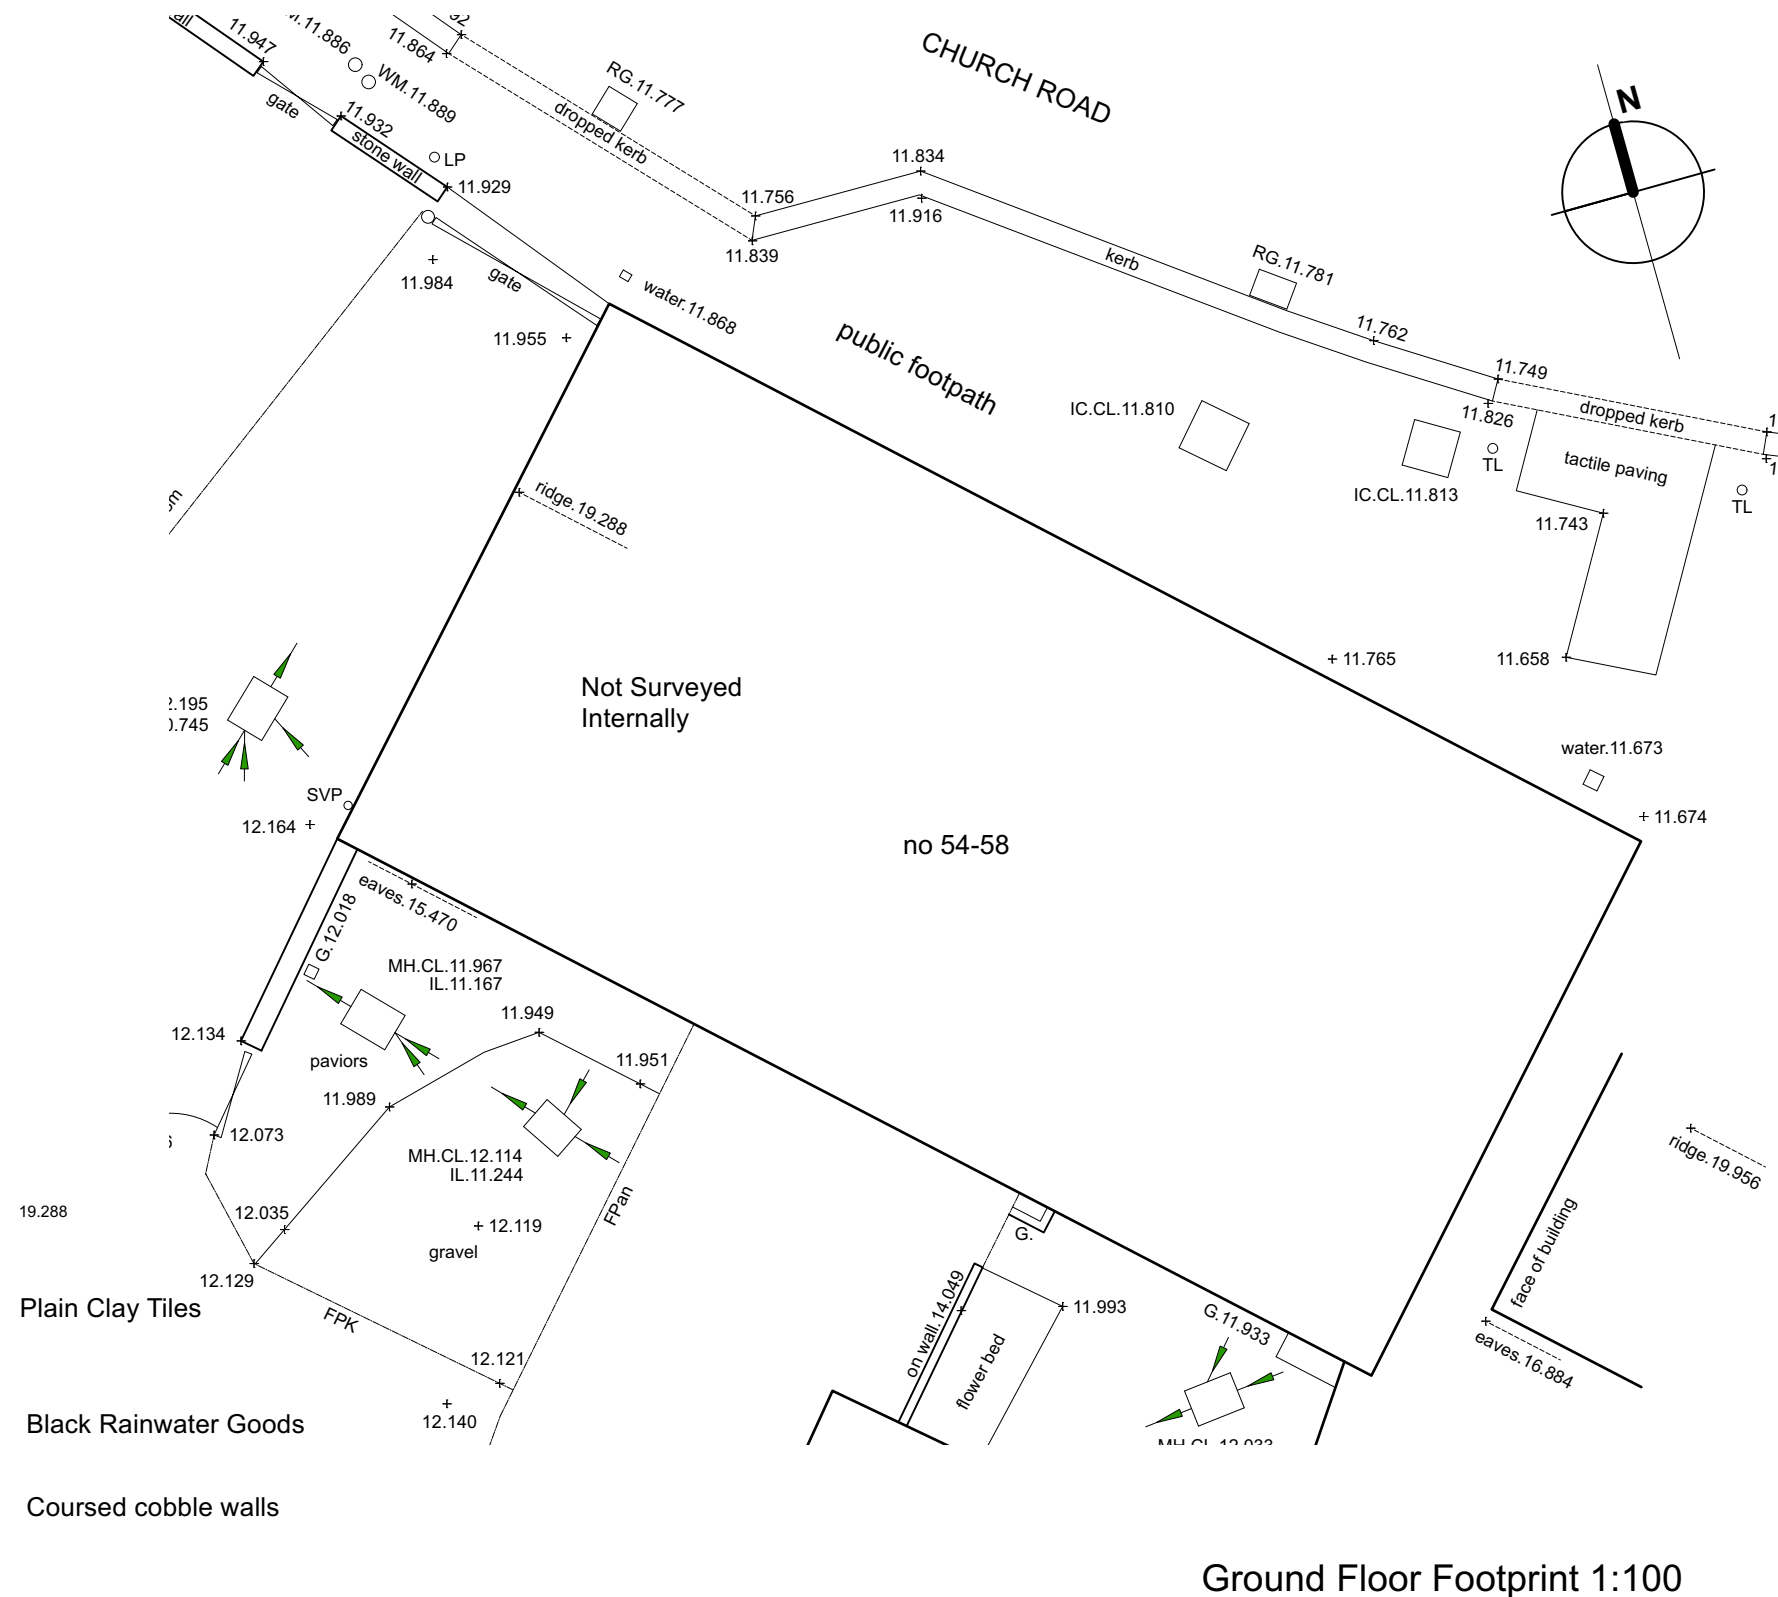


This drawing is the copyright of Moore: Design Consultancy. The contractor should check all dimensions on site.

No dimensions are to be scaled from this drawing except for planning purposes. It is the contractor's responsibility to ensure that all works are in compliance with the current statutory requirements.

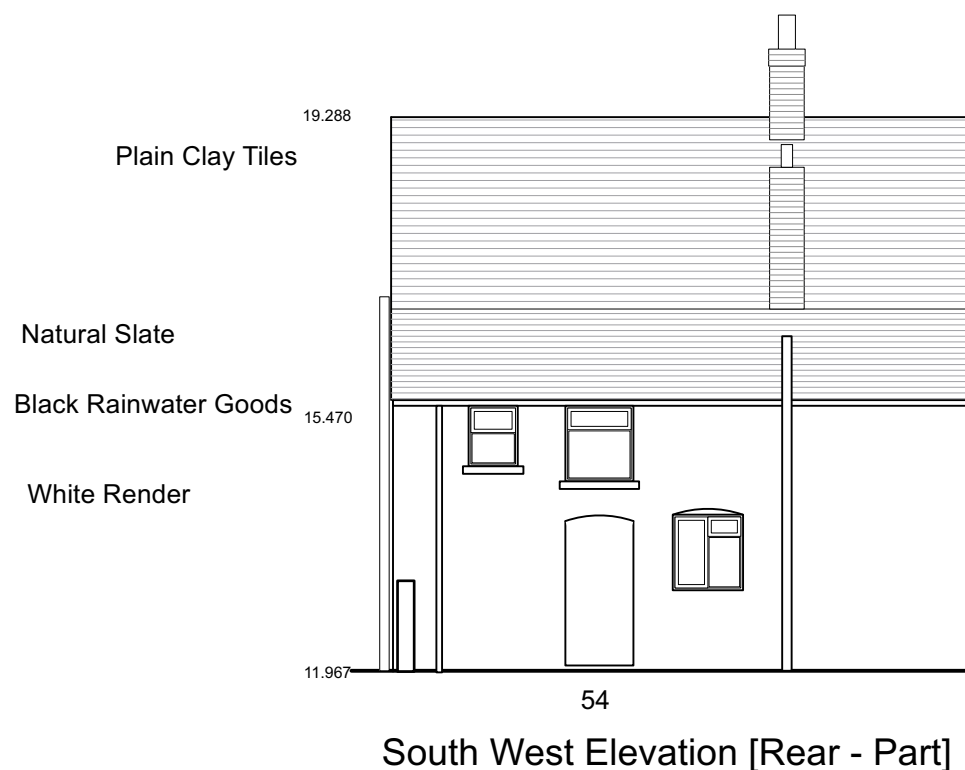

Moore:Design Consultancy

1 Exmoor Crescent Worthing West Sussex BN13 2PL

Tel: 01903 609607 Mobile: 07793 00 44 62 e-mail: g.moore.mdc@gmail.com

Client: MR AND MRS D WHIPP

Project: 54 CHURCH ROAD TARRING BN13 1HG

Drawing: EXISTING ELEVATIONS AND SITE LAYOUT

Drg No: 510/26/P/02

Scales: 1:100

Drawn: gm

Date: MARCH 2026

Drawing Size: **A3**