

DRAFT ARCHITECTURE LTD 2024©

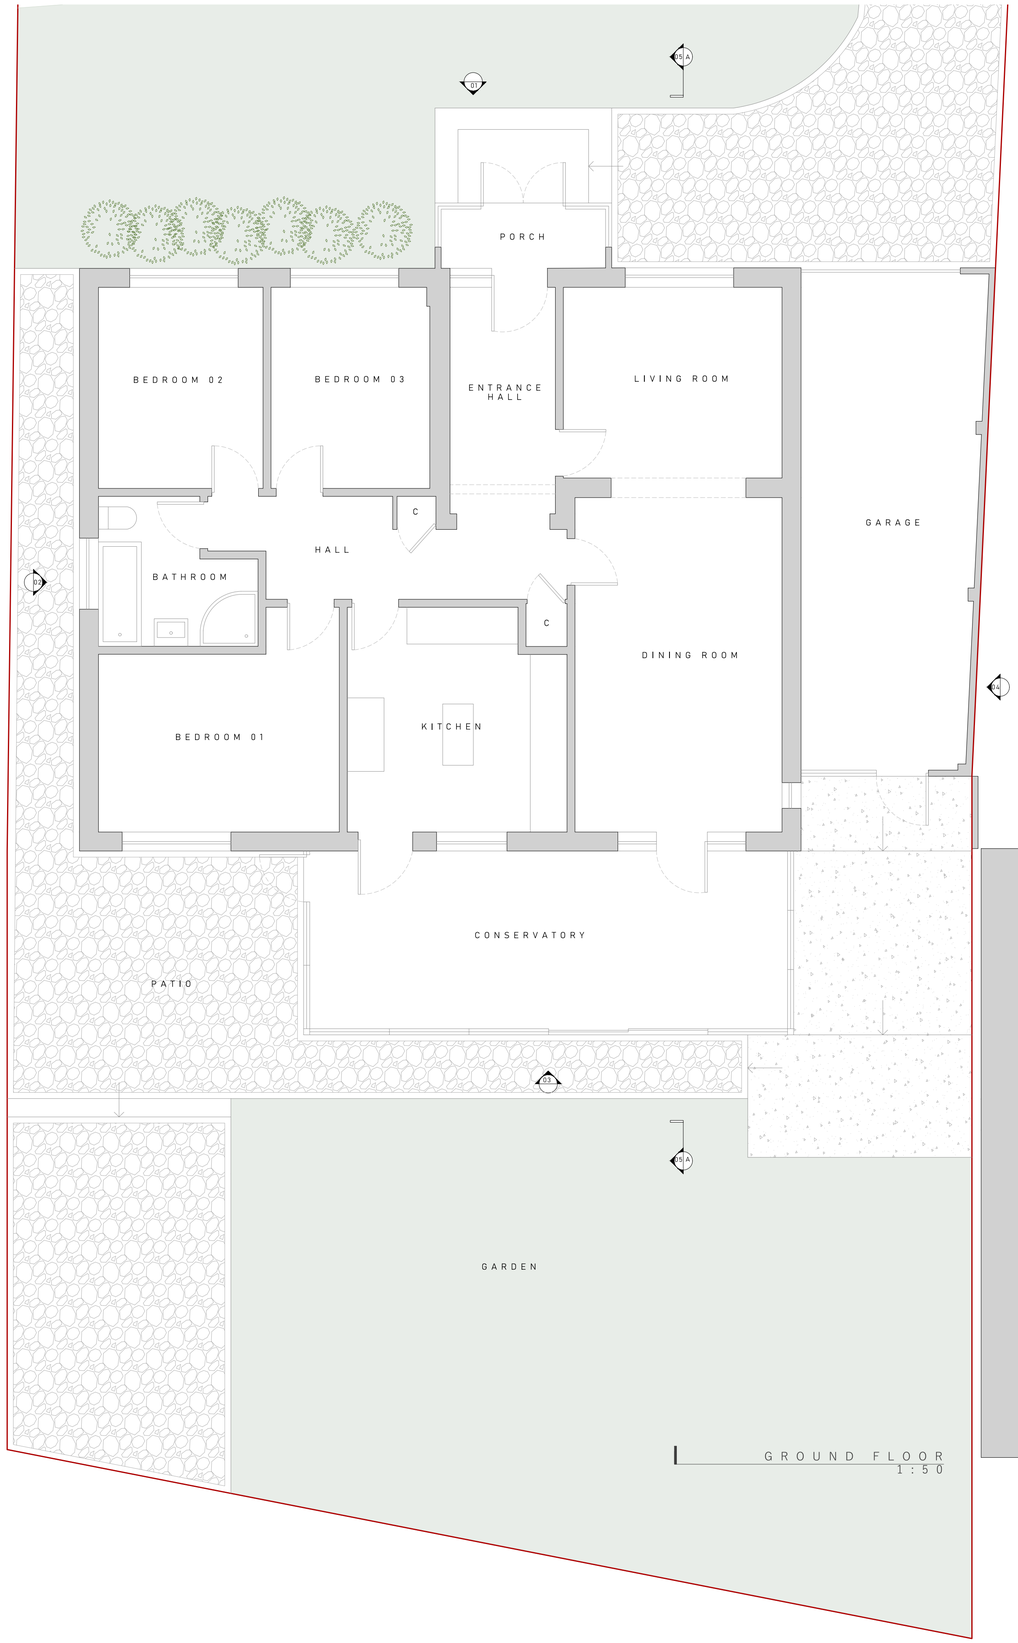

GROUND FLOOR
1:50

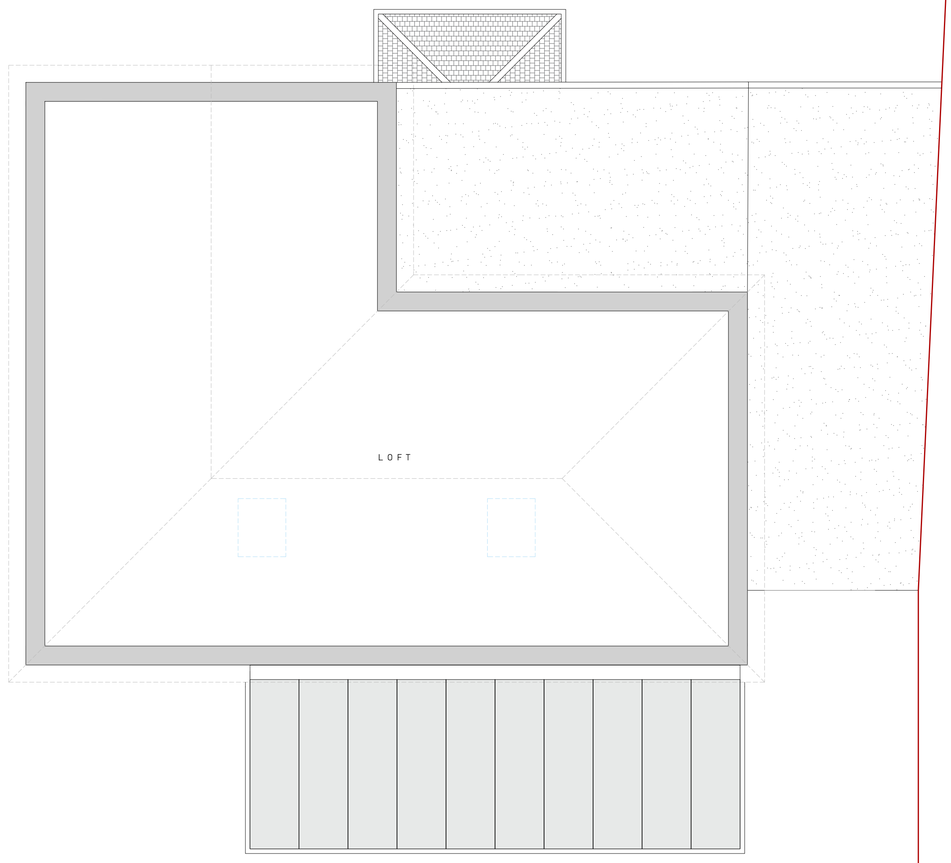

LOFT PLAN
1:50

DRAFT
ARCHITECTURE
@DRAFTARCHITECTURE | WWW.DRAFTARCHITECTURE.CO.UK
DESIGN@DRAFTARCHITECTURE.CO.UK

SCALE BAR:
0 1 2 3

NORTH:

PROJECT No:
2504

ISSUE DATE:
10.01.2025

SCALE:
1:50@A1

DRAWING No:
001

REV:
-

DRAWING NAME:
EXISTING PLANS

No.10 THE HEIGHTS - WORTHING - BN14 0AW

THIS DRAWING IS FOR INFORMATIONAL PURPOSES ONLY, AND SUBJECT TO LOCAL AND STATUTORY APPROVALS. DRAWING TO BE READ IN CONJUNCTION WITH STRUCTURAL ENGINEER & SPECIALIST DRAWINGS. ALL LEVELS AND DIMENSIONS ARE TO BE VERIFIED ON SITE PRIOR TO COMMENCING WORKS. ANY DISCREPANCIES SHOULD BE NOTIFIED TO THE DESIGNER. NO RESPONSIBILITY IS TAKEN FOR ACCURACY. COPYRIGHT RESERVED.