

DRAFT ARCHITECTURE LTD 2024©

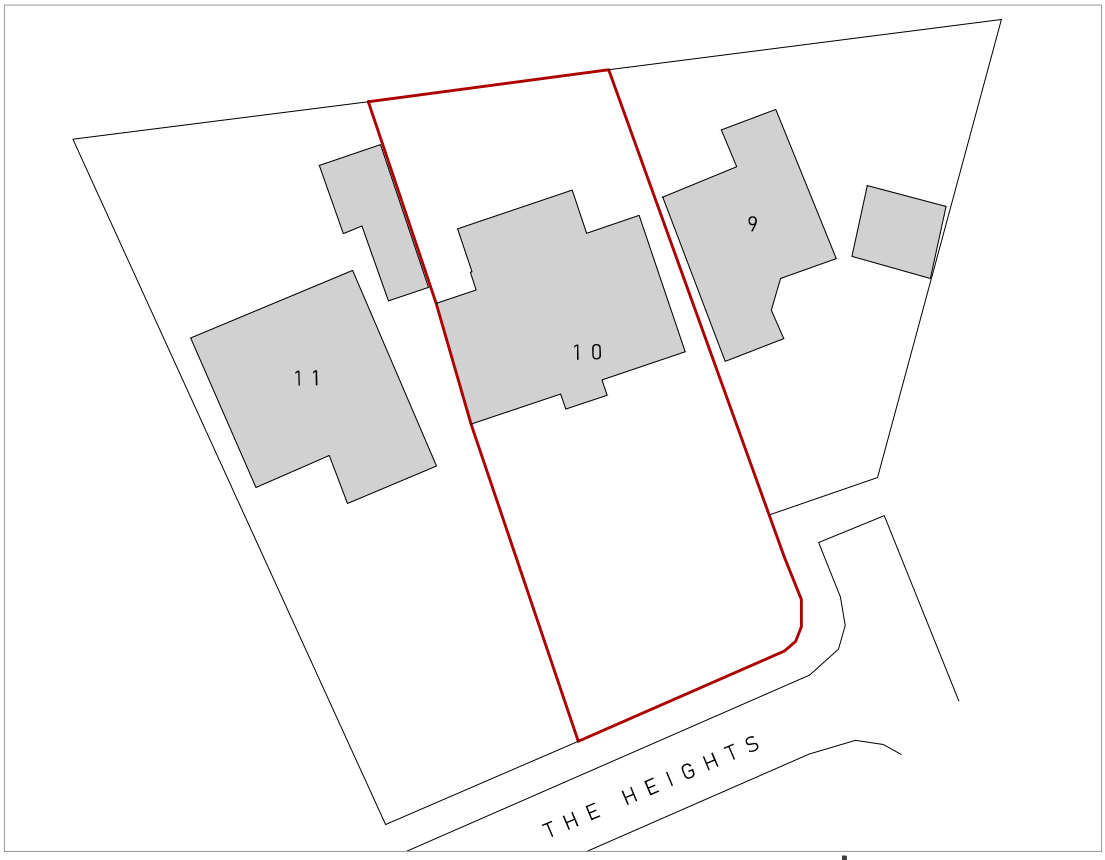

BLOCK PLAN
EXISTING

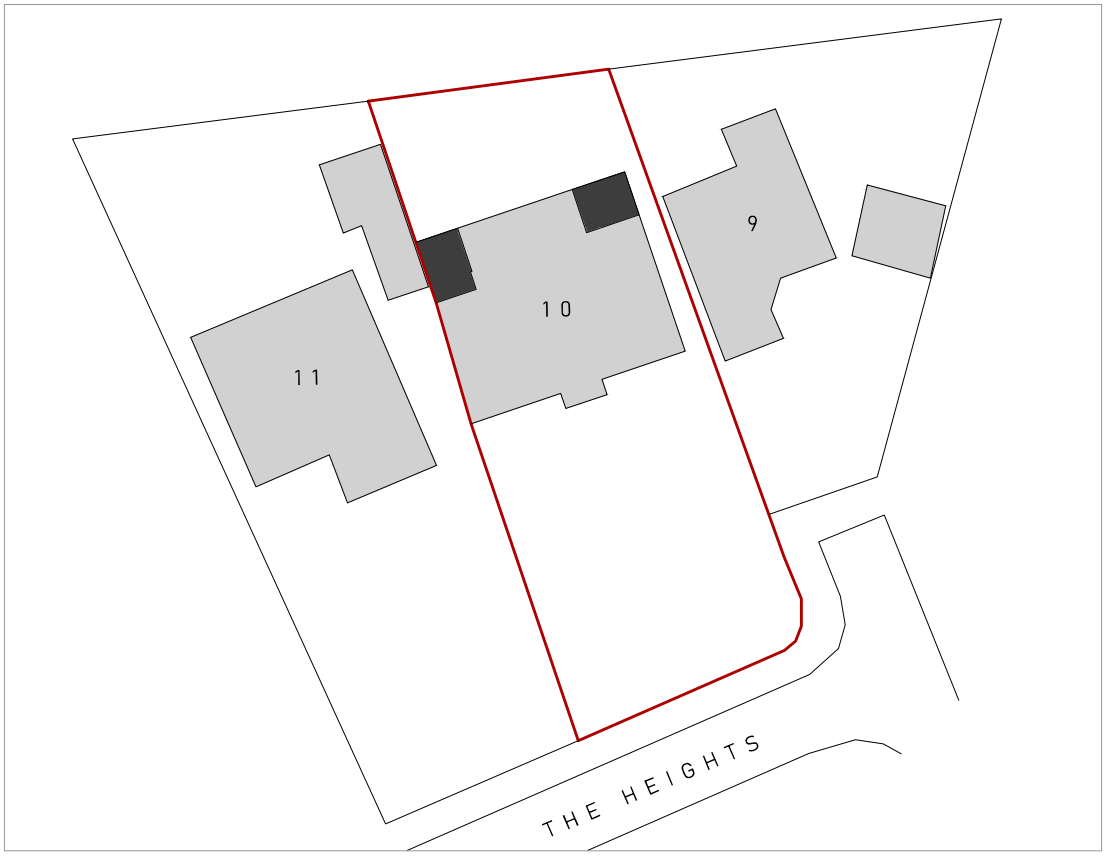

BLOCK PLAN
PROPOSED

DRAFT ARCHITECTURE
@DRAFTARCHITECTURE | WWW.DRAFTARCHITECTURE.CO.UK
DESIGN@DRAFTARCHITECTURE.CO.UK

SCALE BAR:

NORTH:

PROJECT No: 2504

ISSUE DATE: 03.03.2025

SCALE: 1:500@A4

DRAWING No: BP01

REV: -

DRAWING NAME: BLOCK PLAN

THIS DRAWING IS FOR INFORMATIONAL PURPOSES ONLY, AND SUBJECT TO LOCAL AND STATUTORY APPROVALS. DRAWING TO BE READ IN CONJUNCTION WITH STRUCTURAL ENGINEER & SPECIALIST DRAWINGS. ALL LEVELS AND DIMENSIONS ARE TO BE VERIFIED ON SITE PRIOR TO COMMENCING WORKS. ANY DISCREPANCIES SHOULD BE NOTIFIED TO THE DESIGNER. NO RESPONSIBILITY IS TAKEN FOR ACCURACY. COPYRIGHT RESERVED.

No.10 THE HEIGHTS - WORTHING - BN14 0AW