

DRAFT ARCHITECTURE LTD 2024©

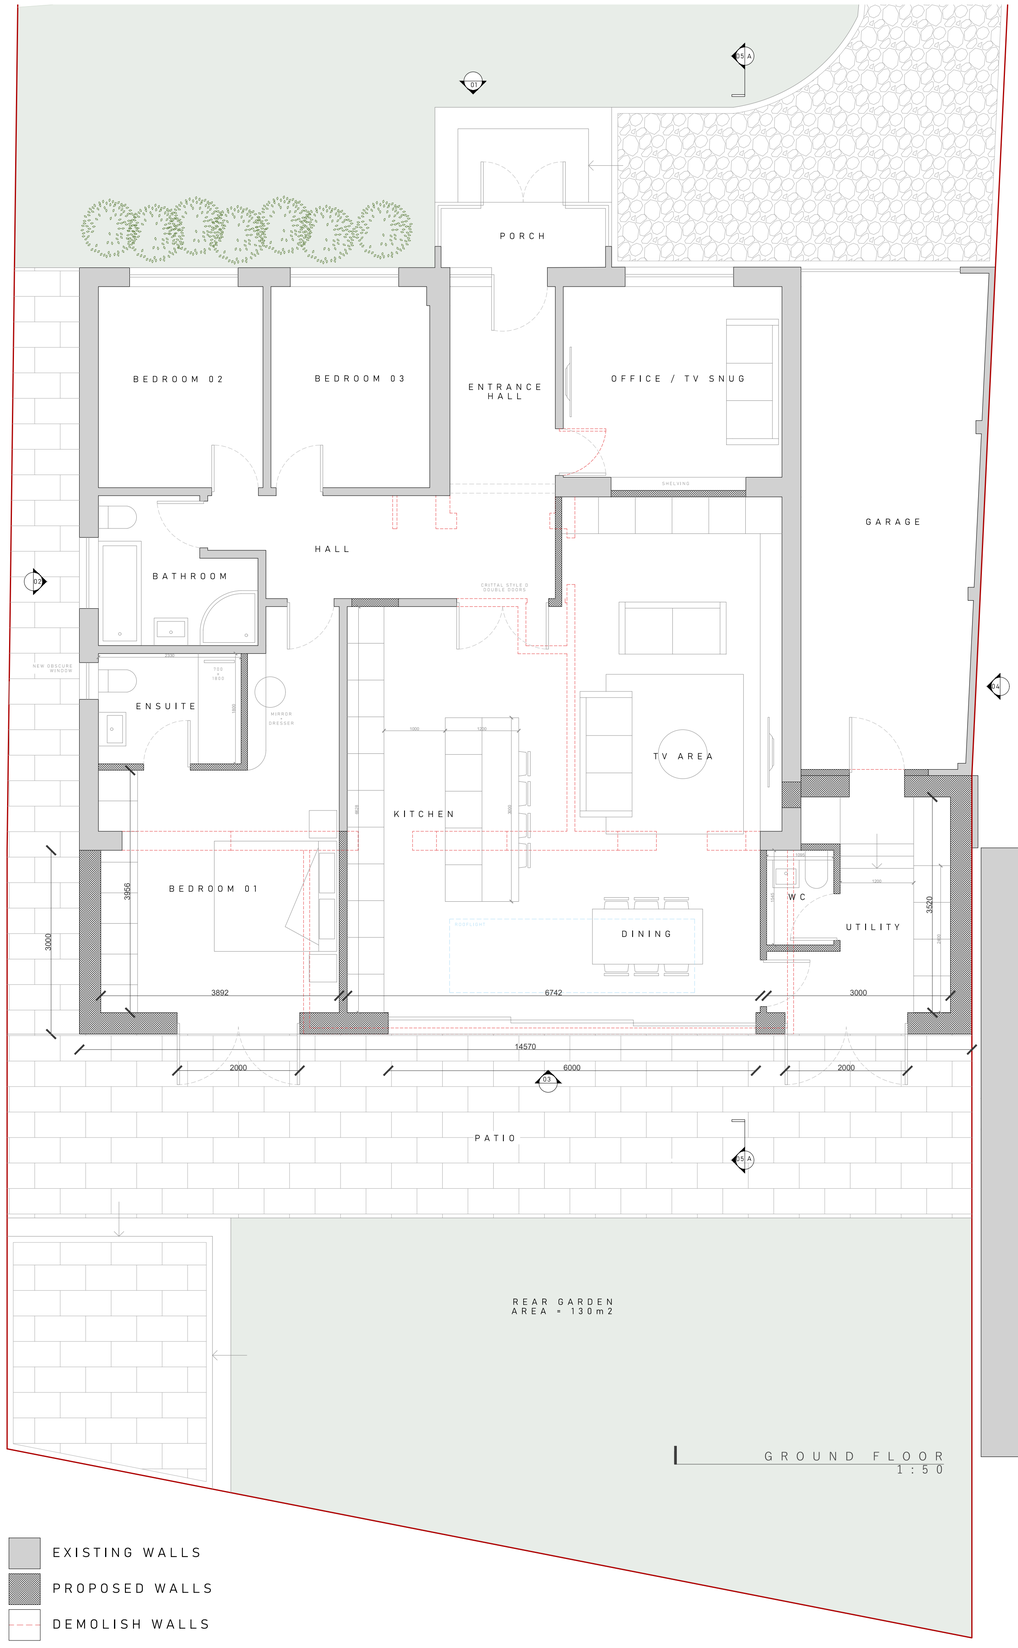

GROUND FLOOR
1:50

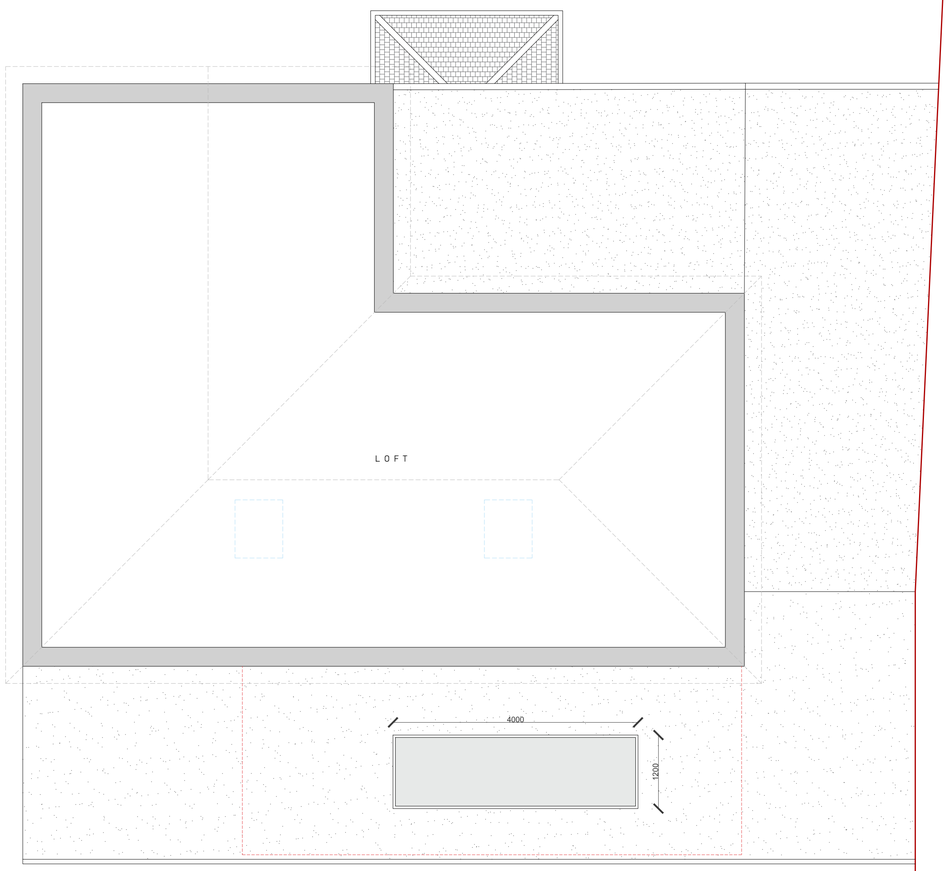

LOFT PLAN
1:50

EXISTING WALLS
PROPOSED WALLS
DEMOLISH WALLS

DRAFT ARCHITECTURE
@DRAFTARCHITECTURE | WWW.DRAFTARCHITECTURE.CO.UK
DESIGN@DRAFTARCHITECTURE.CO.UK

SCALE BAR: 0 1 2 3

NORTH:

PROJECT No: 2504

ISSUE DATE: 03.03.2025

SCALE: 1:50 @ A1

DRAWING NAME: PROPOSED PLANS

DRAWING No: 201

REV: -

THIS DRAWING IS FOR INFORMATIONAL PURPOSES ONLY, AND SUBJECT TO LOCAL AND STATUTORY APPROVALS. DRAWING TO BE READ IN CONJUNCTION WITH STRUCTURAL ENGINEER & SPECIALIST DRAWINGS. ALL LEVELS AND DIMENSIONS ARE TO BE VERIFIED ON SITE PRIOR TO COMMENCING WORKS. ANY DISCREPANCIES SHOULD BE NOTIFIED TO THE DESIGNER. NO RESPONSIBILITY IS TAKEN FOR ACCURACY. COPYRIGHT RESERVED.