
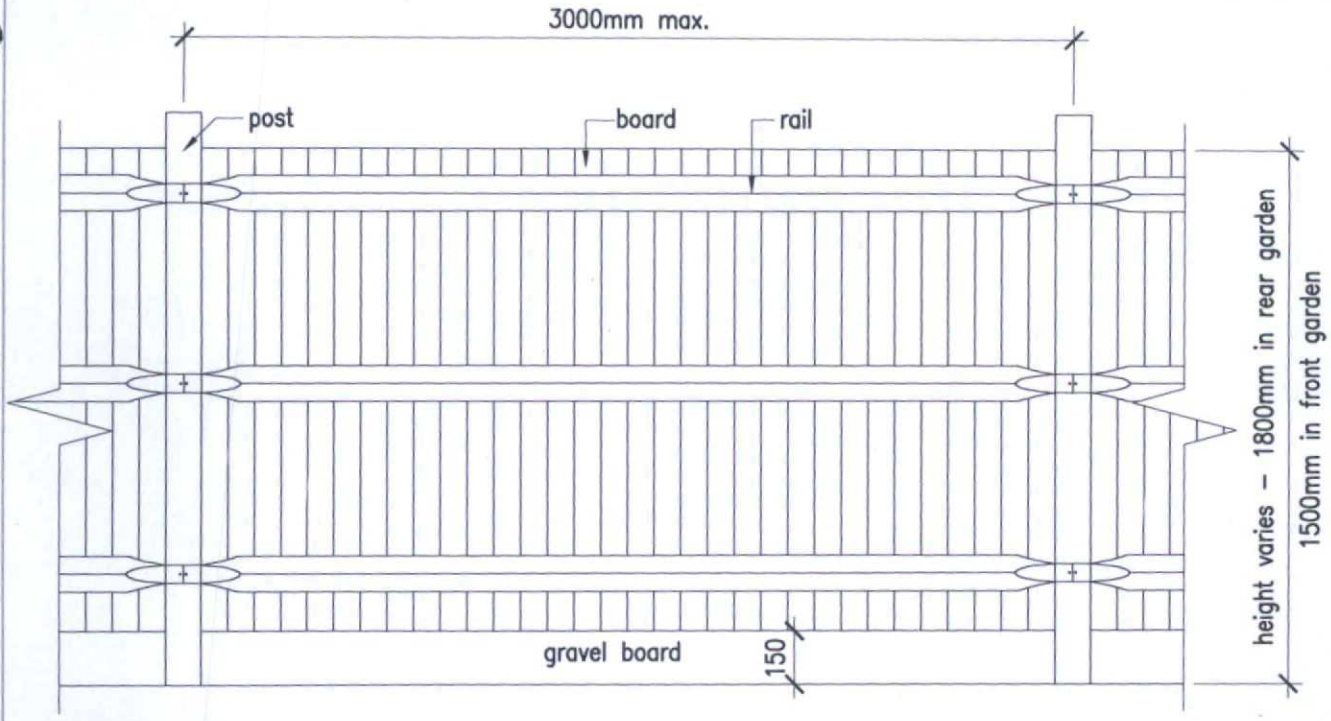


Typical Close Boarded Fence Details
Scale 1:20

0 0.5 1 1.5

Scale In Metres

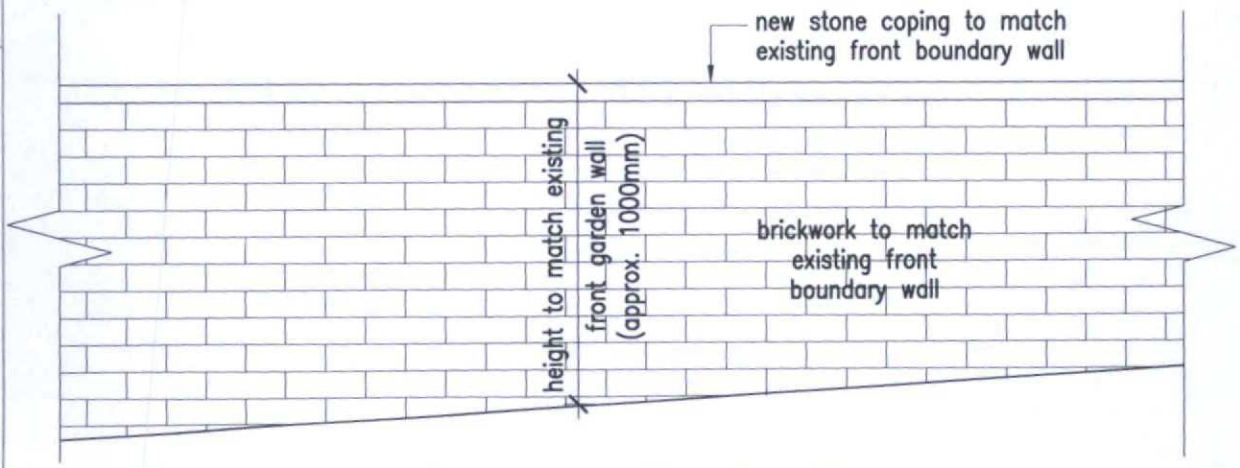

Typical Brickwork Boundary Wall Details
Scale 1:20

0 0.5 1 1.5

Scale In Metres

Do not scale off drawing
Check all dimensions on site before all work is commenced
All goods materials workmanship to conform with current building regulations BSS and COP
© Copyright Deacon and Richardson

Deacon and Richardson ARCHITECTS

client/job			drawing title
N. Chapman 4 Monks Close, Lancing			Typical Boundary Treatments
drawn by	checked by	work stage	drawing number
MN	AD	D	3268.PL.07
date	scale/sheet size		revision
July 10	1:20 @ A4		_