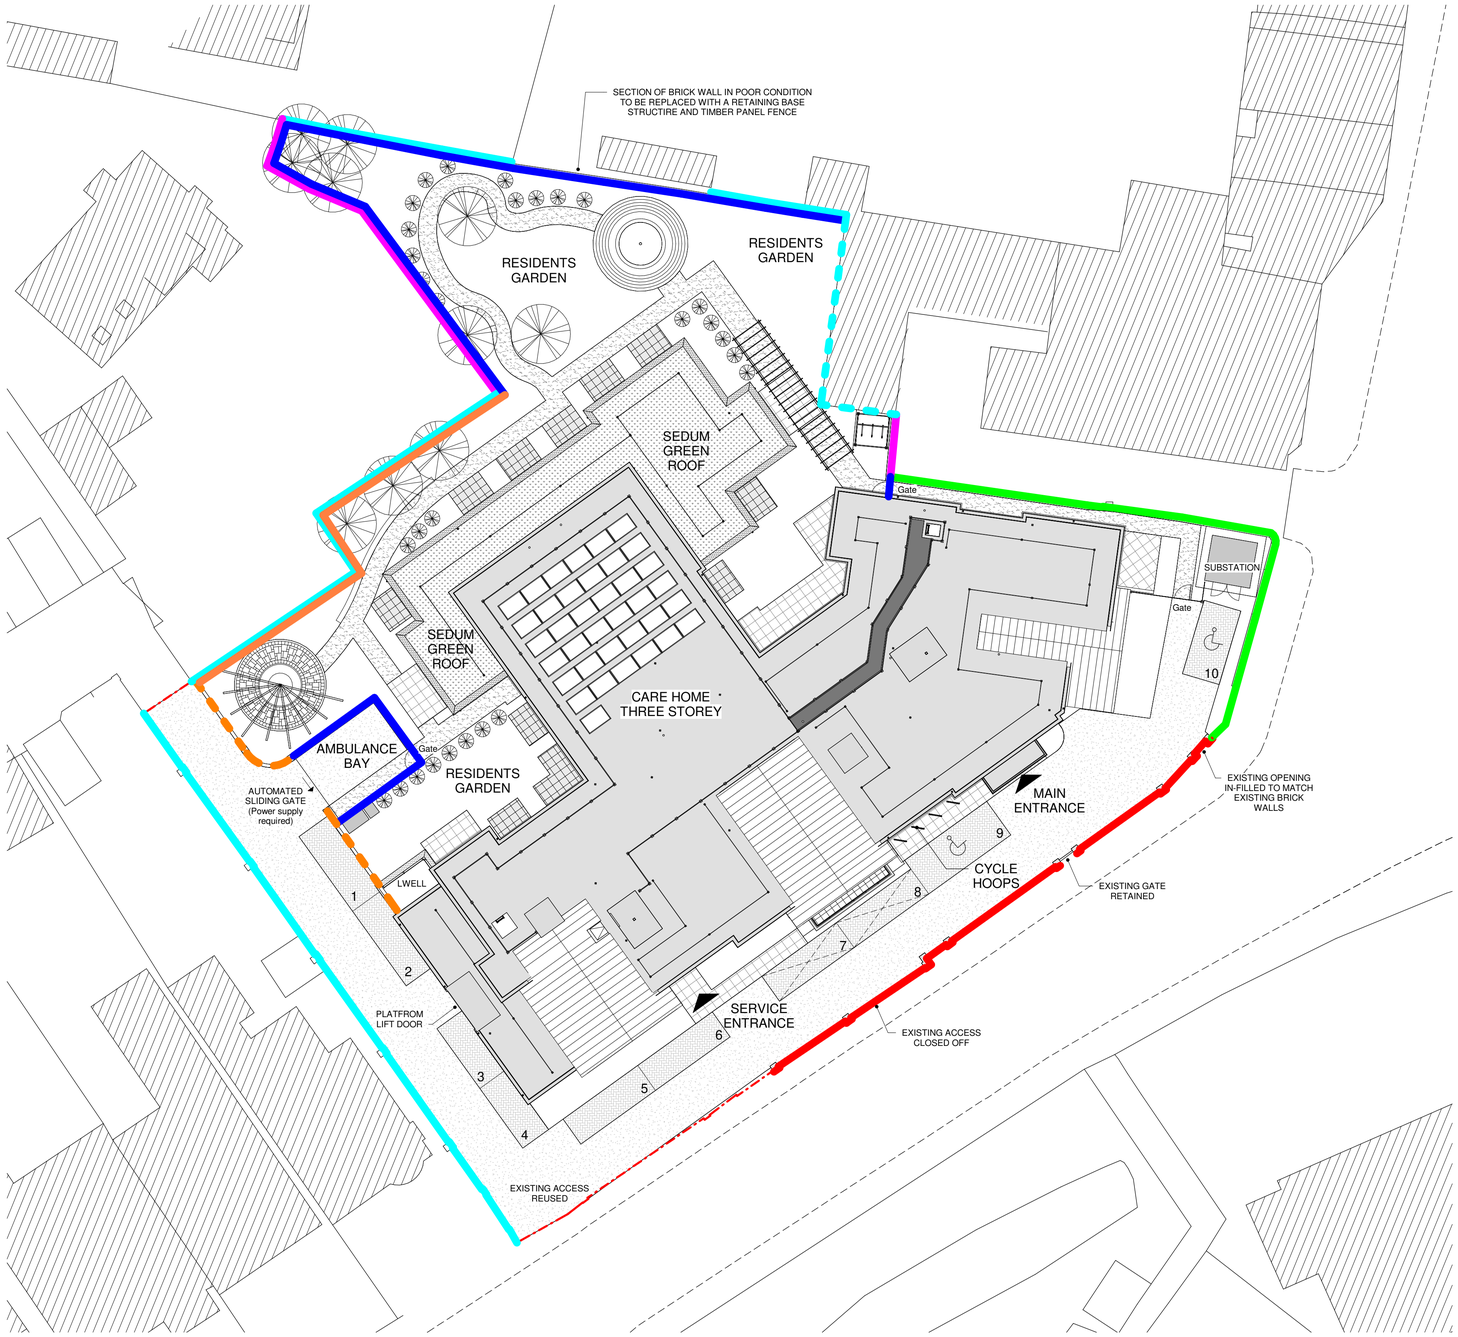


00 - SITE BOUNDARY TREATMENT

1 : 200

GENERAL NOTE:

DO NOT SCALE IF IN DOUBT ASK!

ALL DIMENSIONS AND LEVELS MUST BE VERIFIED ON SITE PRIOR TO COMMENCEMENT AND ANY DISCREPANCIES NOTIFIED.

THIS DRAWING TO BE READ IN CONJUNCTION WITH RELEVANT SPECIALIST DRAWINGS, DETAILS AND SPECIFICATIONS.

REFER TO GENERAL ARRANGEMENT PLANS FOR SETTING OUT AND LOCATION.

DRAWING TO BE READ IN CONJUNCTION WITH ROOM DATA SHEETS, CLIENT BASE SPECIFICATION, NBS SPECIFICATION AND BUILDING REGULATIONS SPECIFICATION (LATEST REVISIONS).

FOR ALL STRUCTURAL DETAILS REFER TO STRUCTURAL ENGINEERS DRAWINGS AND SPECIFICATION.

FOR ALL SERVICES REFER TO M & E ENGINEERS DRAWINGS AND SPECIFICATION. (LAUNDRY/PLANT/KITCHEN AIR SUPPLY/EXIT STILL TO BE DESIGNED)

ALL INFORMATION RELATING TO FIRE DESIGN OR STRATEGY IS FOR TENDER PURPOSES ONLY, AND ALL TO BE SIGNED OFF / APPROVED BY FIRE CONSULTANT/ENGINEER. C+A WILL TAKE NO DESIGN RESPONSIBILITY FOR FIRE RELATED ELEMENTS.

KEY:

- EXISTING 1.8m HIGH BRICK WALL
- EXISTING BRICK NEIGHBOURING PROPERTY TO BE POINTED/REPAIRED SUBJECT TO PARTY WALL AGREEMENT
- EXISTING 1.8m HIGH CLOSE-BOARD FENCE
- EXISTING FLINT WALL RETAINED & REPAIRED/REPLACED WHERE REQUIRED
- EXISTING LOW BRICK WALL RETAINED & REPAIRED WHERE REQUIRED
- SITE BOUNDARY



NEW TIMBER SCREEN (HEIGHT TBC)



NEW 1.8m HIGH BRICK WALL TO MATCH EXISTING WITH COPING



NEW 1.8m HIGH TIMBER PANEL FENCE

NOTE:

THIS DRAWING IS TO BE READ IN CONJUNCTION WITH LANDSCAPE ARCHITECT, CIVIL/STRUCTURAL ENGINEERS AND M&E DRAWINGS

NORTH

0 5 10 15 20m

Rev.	Description	Author	Checked	Date
B	WALL TREATMENT TO THE NORTH OF THE SITE UPDATED	GSM	GP	13.06.23
A	CONSTRUCTION ISSUE	GSM	FS	21.07.22

CARLESS + ADAMS
01628 665131 enquiries@carless-adams.co.uk
carless-adams.co.uk

Design the best, to live the best

CONSTRUCTION

Client: VESTA CARE HOMES LTD

Project: MOUNT HERMON
85-87 BRIGHTON ROAD, LANCING, BN15 8RB

Title: BOUNDARY TREATMENT | CA no. A-827

scale	author	chk'd	date	sheet size
As indicated	GSM	NR	04/20/21	A1

project.	org.	zone.	level.	type.	role.	class.	num.	status.	rev.
827					A		005		B

For construction purposes dimensions shall not be scaled & figured dimensions must be verified on site before work commences.
This drawing is Copyright ©

13/06/2023
13:12:40