Use scale bar to scale off this drawing.
Report all discrepancies to CK Plans Direct.
This drawing to be read with all related drawings and other relevant information.
This drawing is the copyright of CK Plans Direct Ltd



EXISTING NORTH ELEVATION
Scale 1:100@A2



EXISTING SOUTH ELEVATION
Scale 1:100@A2

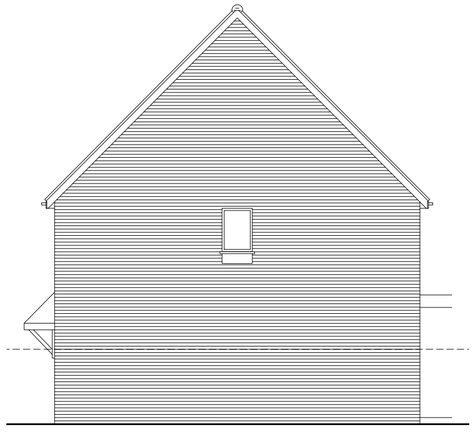

EXISTING WEST ELEVATION
Scale 1:100@A2



PROPOSED WEST ELEVATION
Scale 1:100@A2



PROPOSED NORTH ELEVATION
Scale 1:100@A2

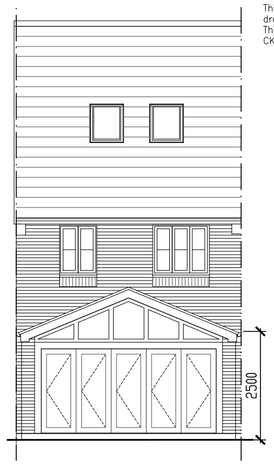

PROPOSED SOUTH ELEVATION
Scale 1:100@A2

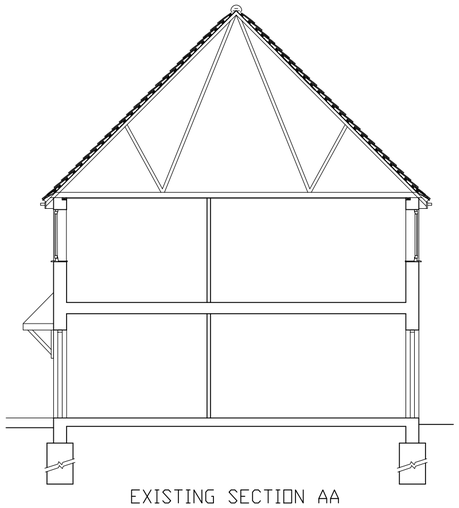

EXISTING SECTION AA
Scale 1:100@A2

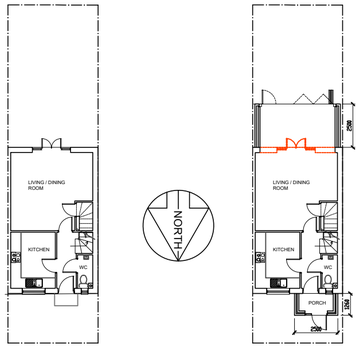

EXISTING SITE PLAN
Scale 1:250@A2

PROPOSED SITE PLAN
Scale 1:250@A2

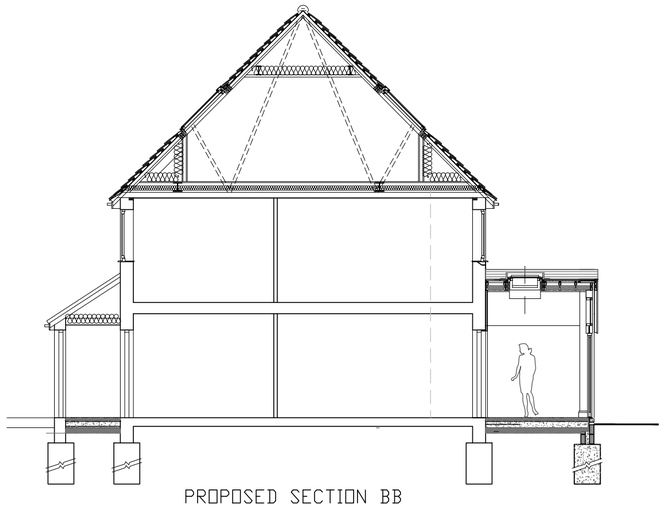

PROPOSED SECTION BB
Scale 1:100@A2

FINISHES KEY

LOCATION	MATERIAL	COLOUR
1. WALLS	BRICK	TO MATCH EXISTING
2. WINDOWS	TIMBER DOUBLE GLAZED	NATURAL OAK
3. ROOF WINDOWS	ALUMINIUM DOUBLE GLAZED	GREY FRAME
4. ROOF	ROOFING TILES	TO MATCH EXISTING
5. DOWN PIPES & GUTTERS	UPVC	BLACK

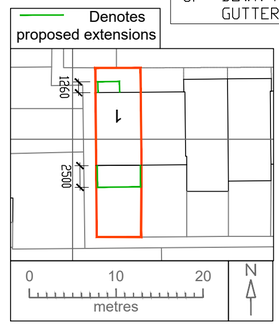

BLOCK PLAN Scale 1:500@A2

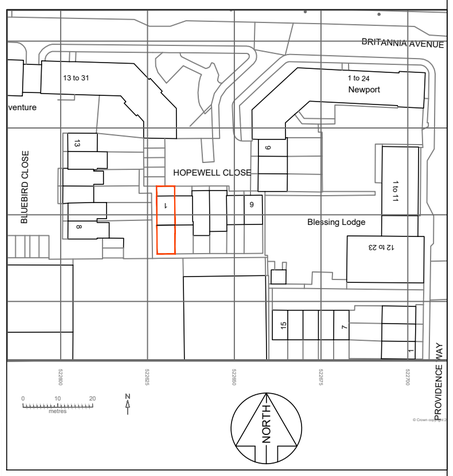

LOCATION PLAN Scale 1:1250@A2

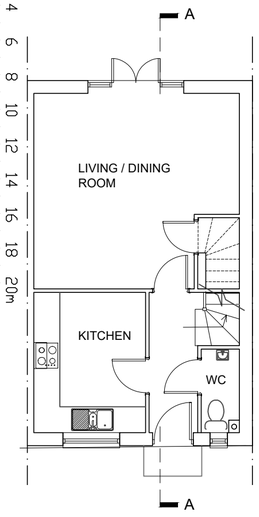

EXISTING GROUND FLOOR PLAN Scale 1:100@A2

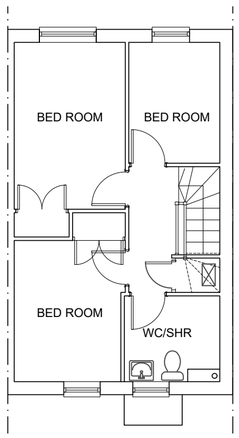

EXISTING FIRST FLOOR PLAN
Scale 1:100@A2

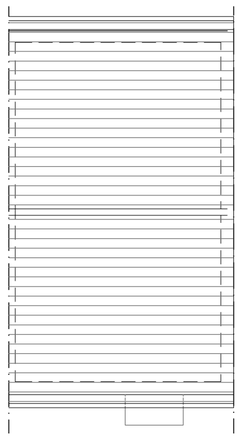

EXISTING ROOF PLAN
Scale 1:100@A2

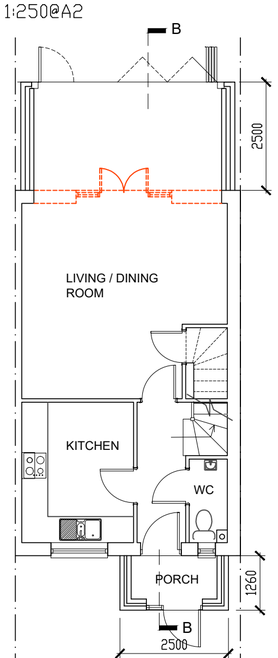

PROPOSED GROUND FLOOR PLAN
Scale 1:100@A2

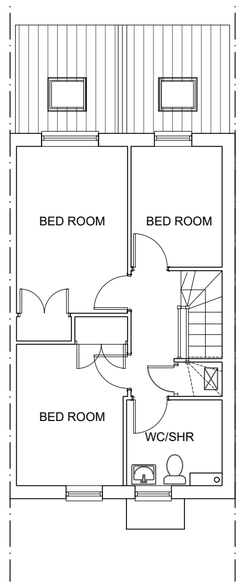

PROPOSED FIRST FLOOR PLAN
Scale 1:100@A2

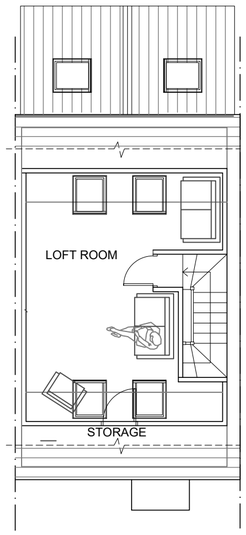

PROPOSED LOFT PLAN
Scale 1:100@A2

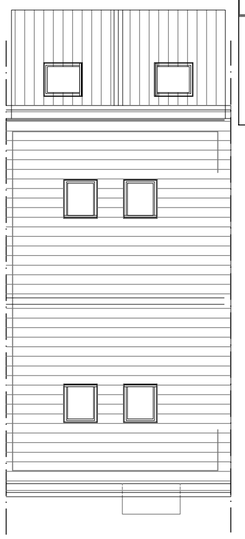

PROPOSED ROOF PLAN
Scale 1:100@A2

REV A 07.04.22 Elevations Naming /Block Plan Updated

CK Plans Direct Ltd
The Lansdowne Building, 2 Lansdowne Road,
Croydon, Surrey, CR9 2ER.Tel: 07838364858
info@ckplansdirect.com

CLIENT Mrs. Laura Allen

PROJECT 1 Hopewell Close
Shoreham beach
BN43 5PN

DRAWING EXISTING & PROPOSED PLANS & ELEVATIONS

DWG NO 216-P01 REV NO A

SCALE 1:1250, 1:500, 1:250, 1:100@A2 DATE Mar' 2022

STATUS PLANNING