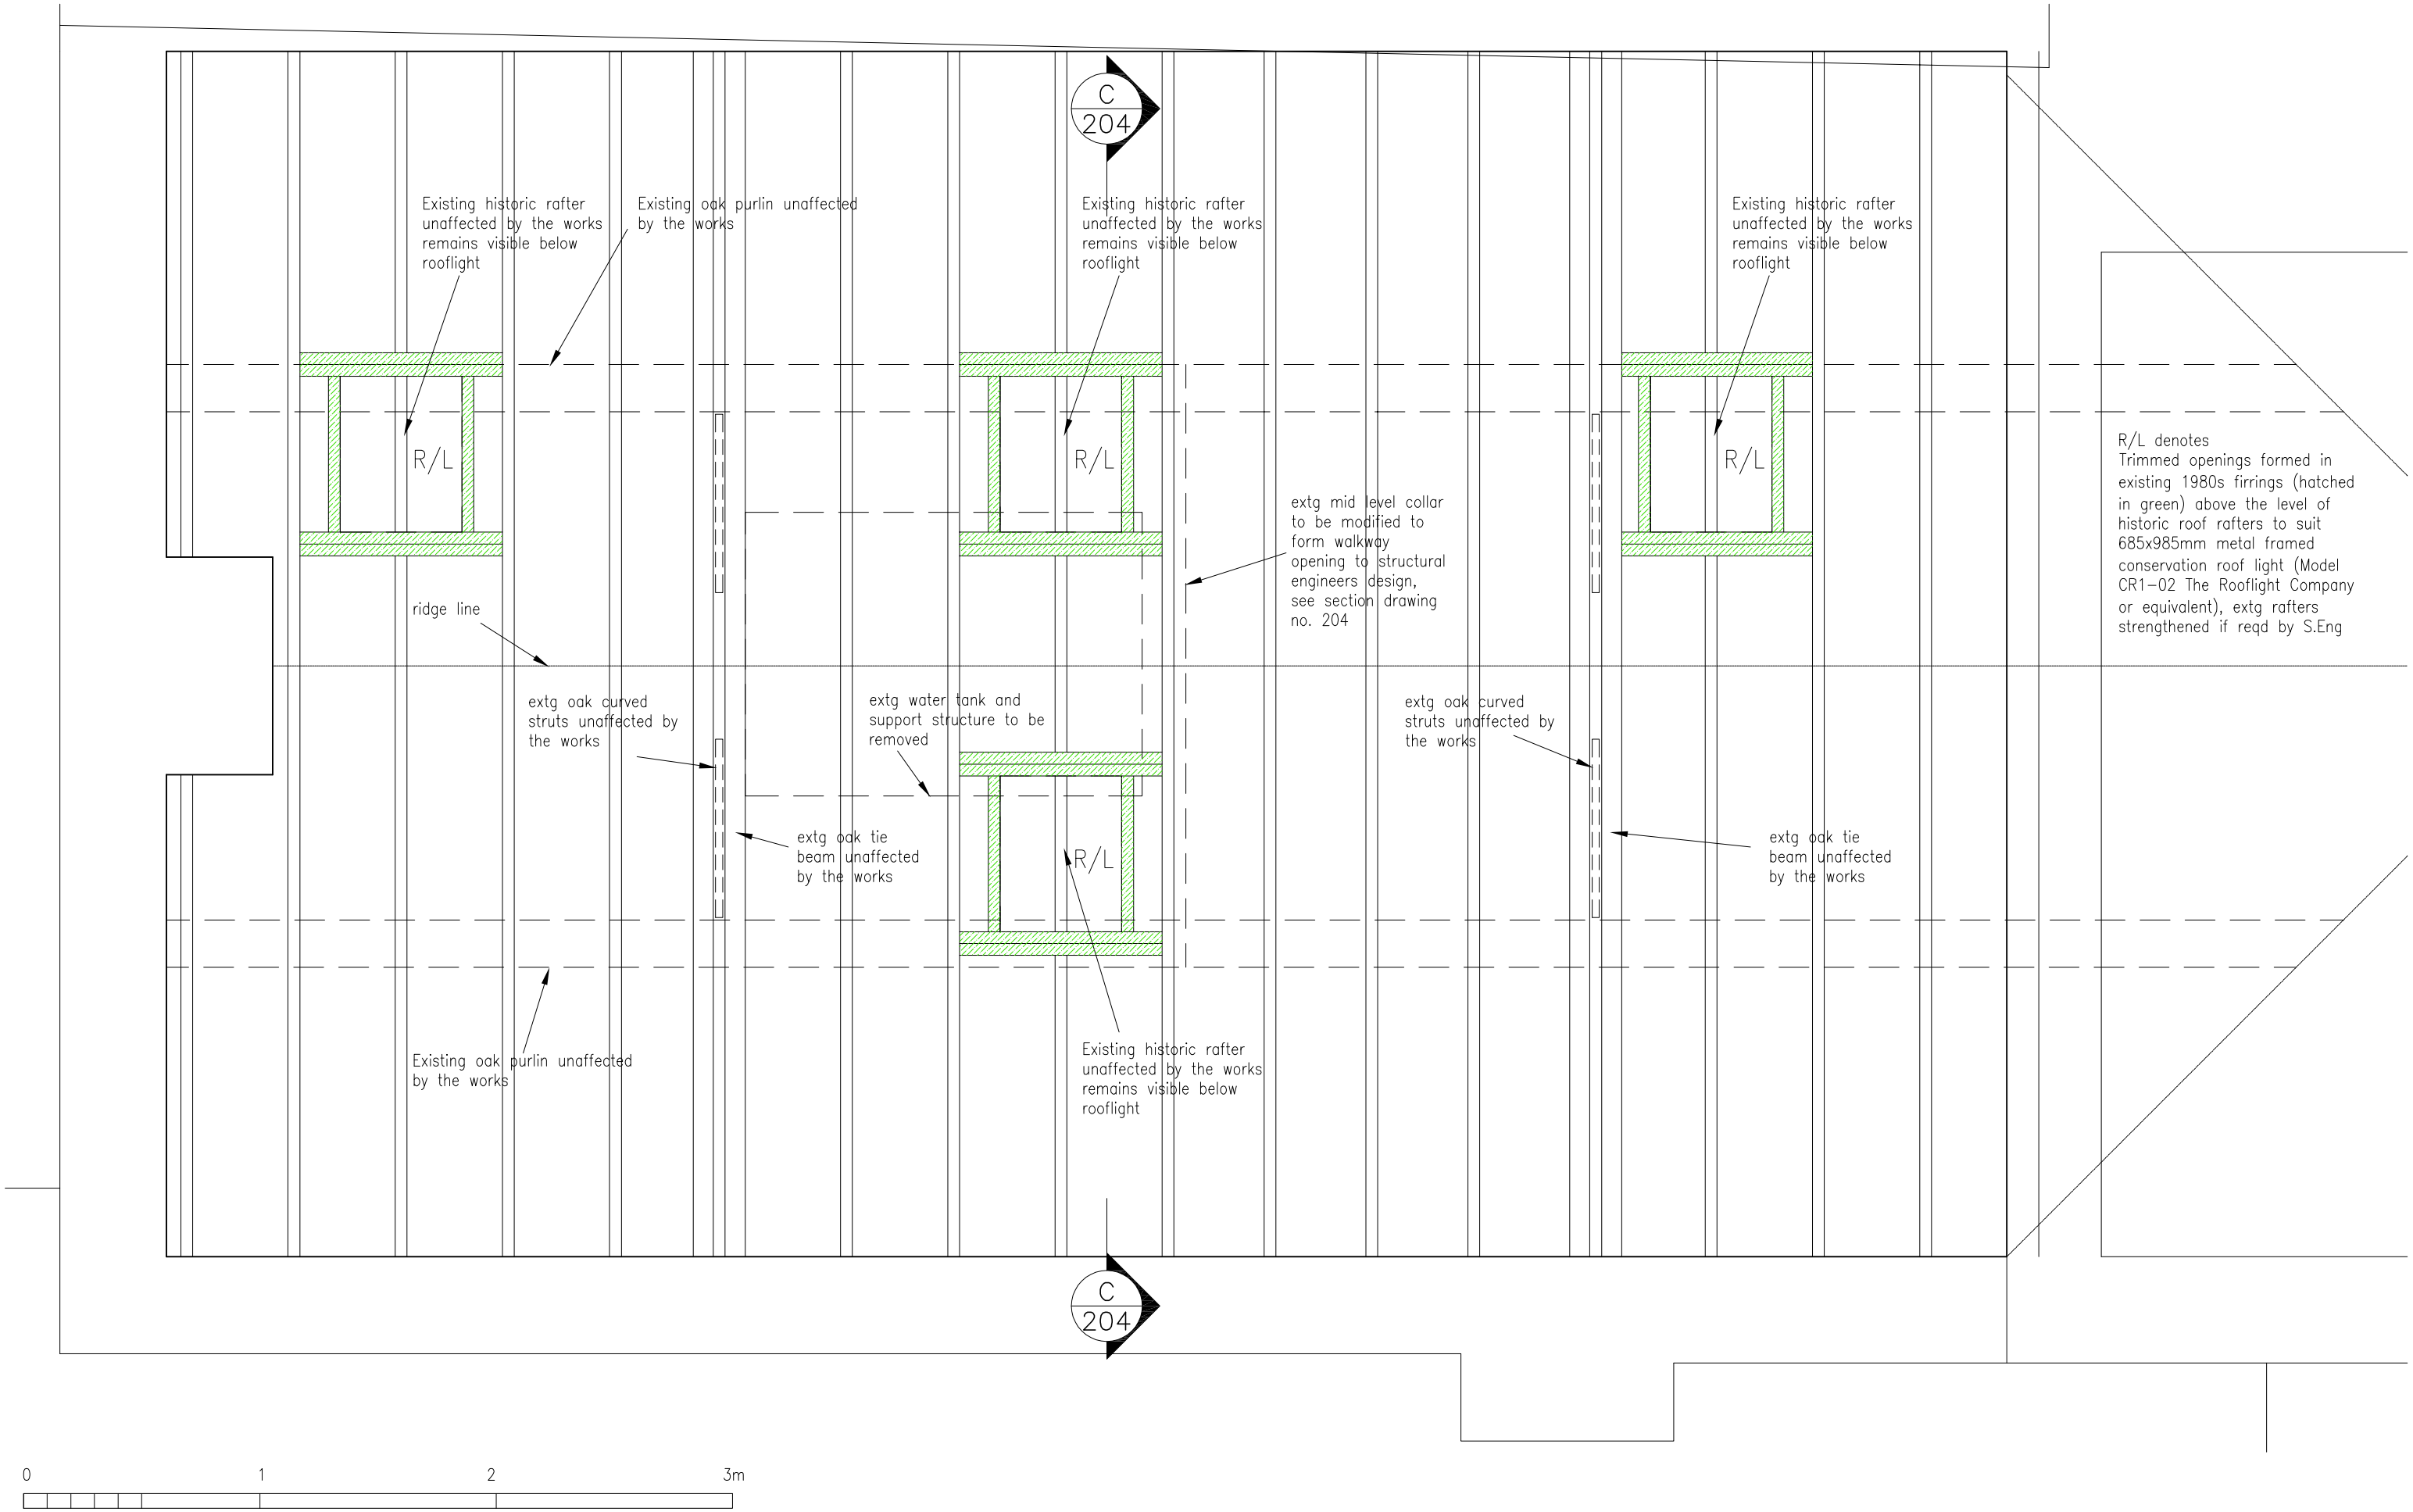

Do not scale this drawing except for planning purposes. Check all dimensions on site

Revisions
A - 01/08/23 - rooflight trimming annotated

Project	Church Farm House West, 24 Manor Road, N. Lancing, BN15 0HA		
Drawing title	Roof structure layout as proposed		
Drawing No	2302/P/203/A	Scale	1/25@A3
Date	February 2023	Status	Planning

John Whiting • Architect

14 Bates Road, Brighton, BN1 6PG
M: 07818 443753 E: jw@johnwhiting.co.uk
www.johnwhiting.co.uk