
1:1250 Location Plan
26 January 2021

ADUR DISTRICT COUNCIL

Adur Worthing Boundary

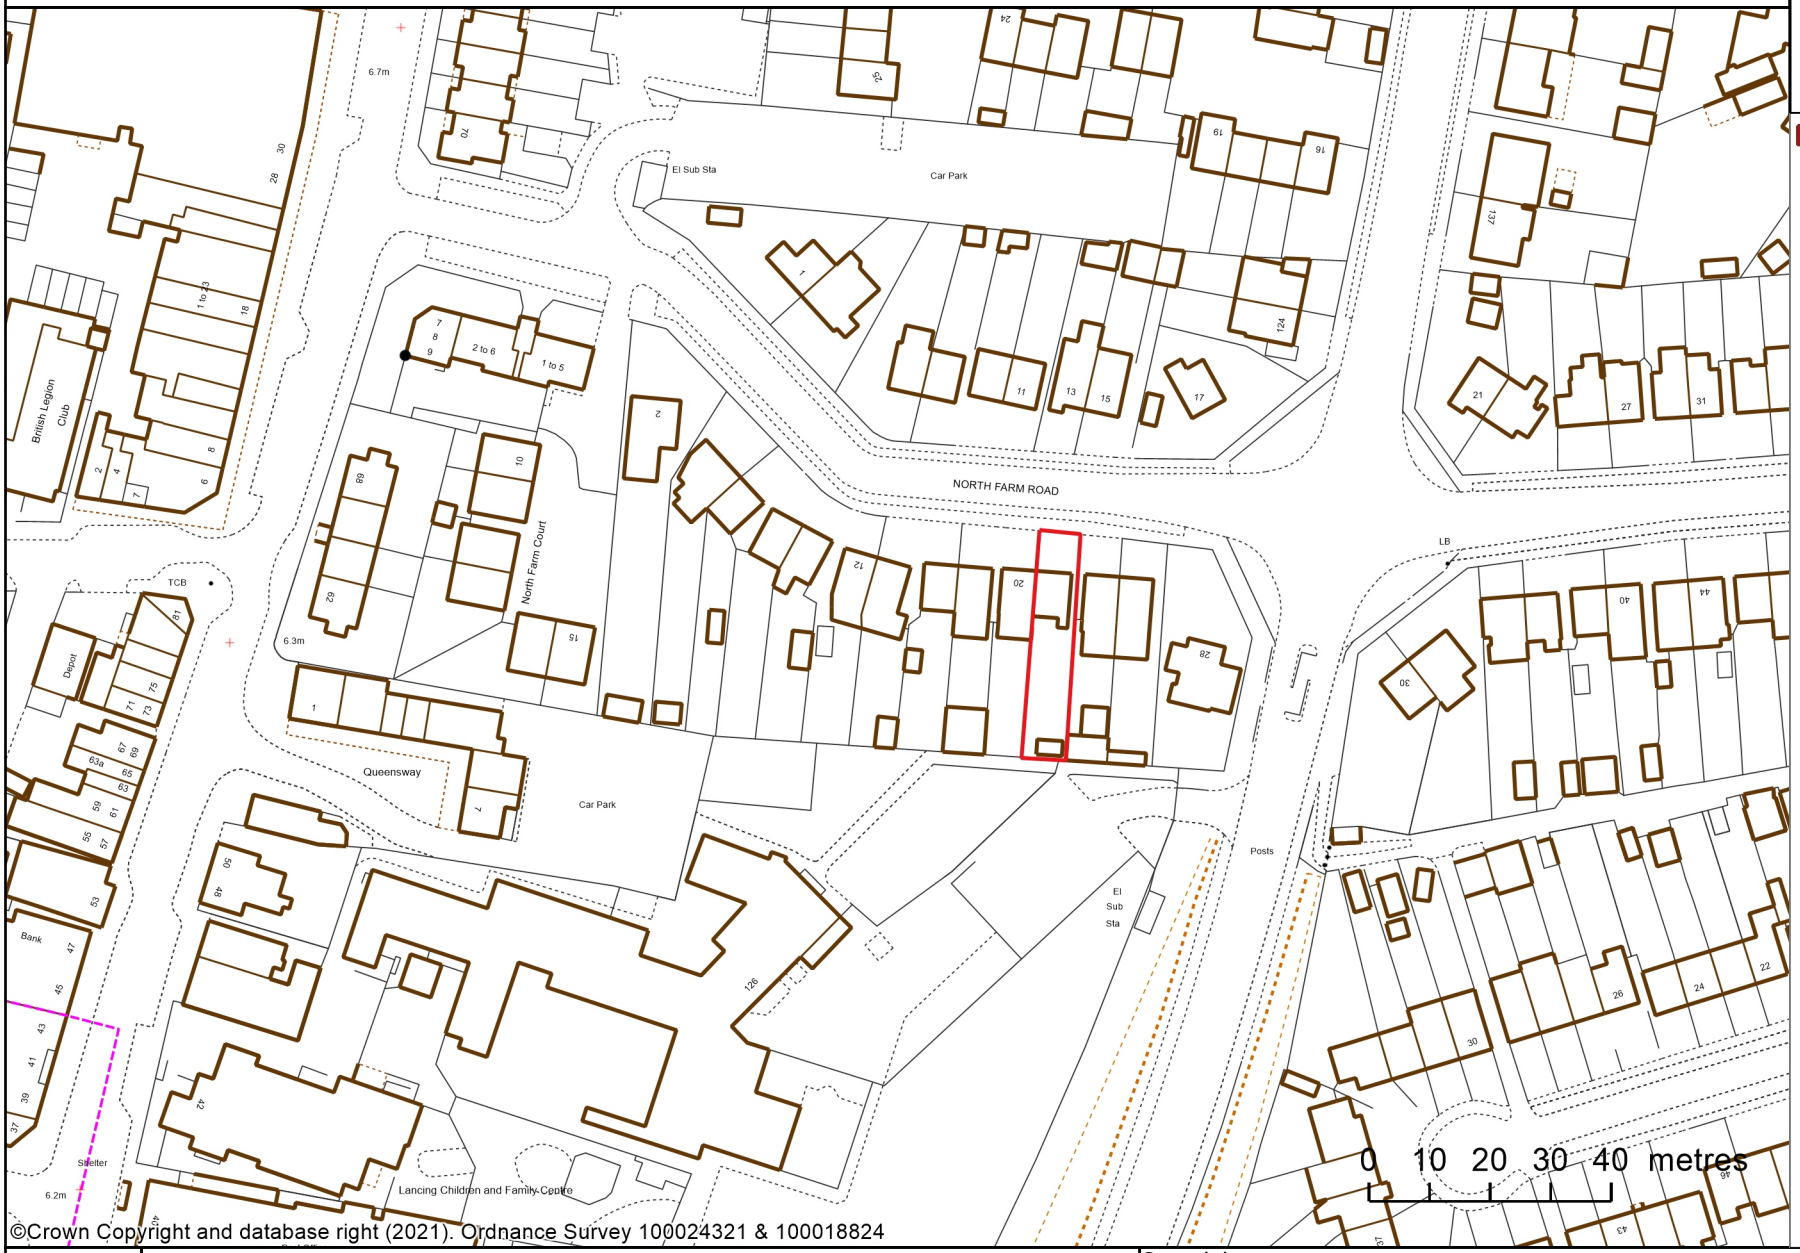

©Crown Copyright and database right (2021). Ordnance Survey 100024321 & 100018824

22 North Farm Rd. Lancing BN15 9BS

Mike Peckham

Copyright:

This map is reproduced from Ordnance Survey material with the permission of Ordnanace Survey on behalf of the Controller of Her Majesty's Stationery Office Crown Copyright. Unauthorised reproduction infringes Crown copyright and may lead to prosecution or civil proceedings. Licence Number 100024321 & 100018824, 2019