


East Elevation - Existing




East Elevation - Proposed

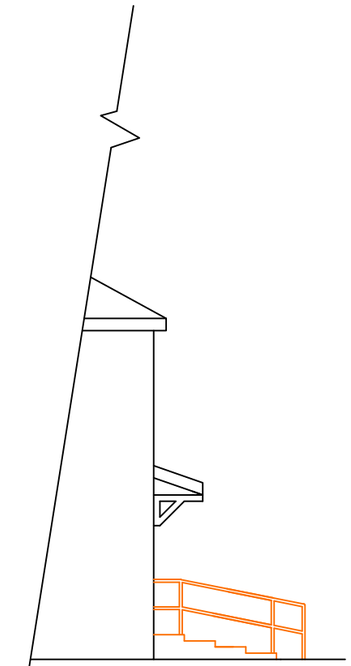

North Elevation - Existing




North Elevation - Proposed

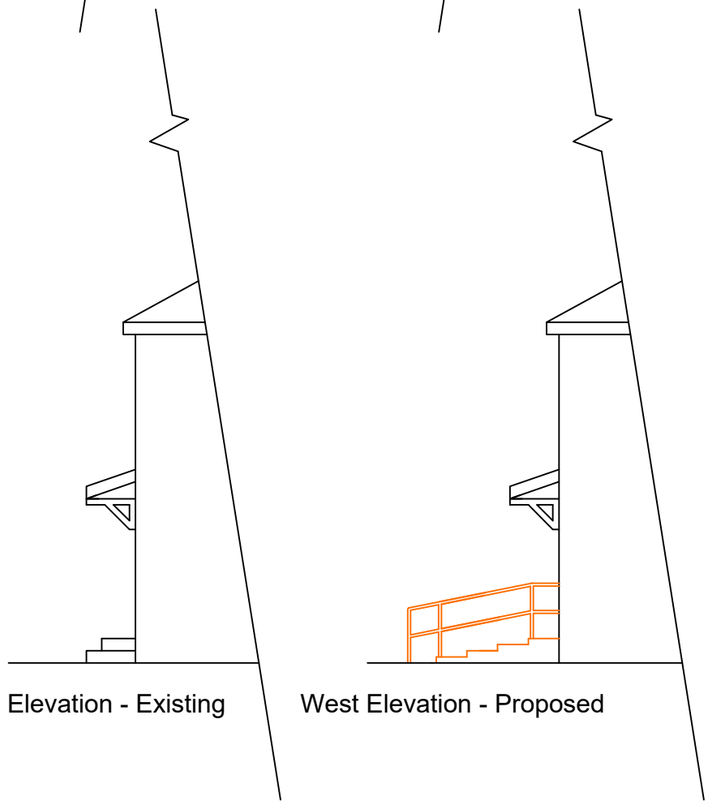


West Elevation - Existing


West Elevation - Proposed

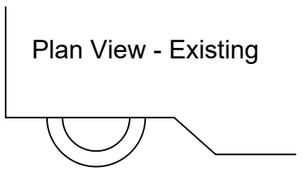

Plan View - Existing

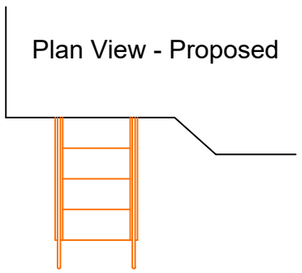

Plan View - Proposed

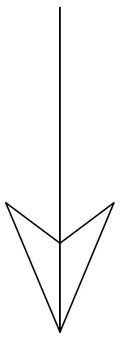

N

0 100 200

Mrs Zena Rosser
22 North Farm Rd.
Lancing
BN15 9BS

Front Access Works

Scale: 1:100
Date: Jan 2021
Drawn: Mike Peckham

022/NOR

/01/R1

ADUR & WORTHING HOME IMPROVEMENT ASSISTANCE
ADUR & WORTHING COUNCILS
PORTLAND HOUSE
RICHMOND ROAD
WORTHING
BN11 1HS