

Existing

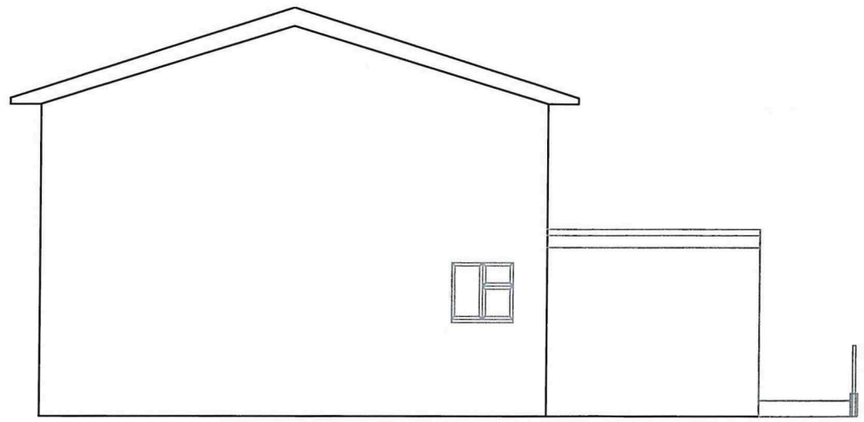

Proposed

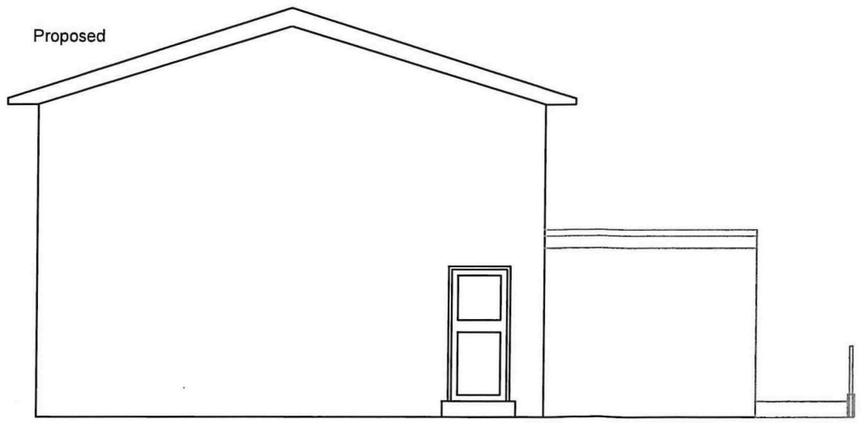

South Elevation

Mrs Natasha Bunby

2 Shadwells Road, Lancing,
West Sussex, BN15 9EW

Side Entrance door

Scale: 1:100
Date: January 2021
Drawn: Stef McCarthy

002/SHA

06

ADUR & WORTHING HOME IMPROVEMENT ASSISTANCE
ADUR & WORTHING COUNCILS
PORTLAND HOUSE
RICHMOND ROAD
WORTHING
BN11 1HS

0 100 200