existing ranch style fencing with planting

Terrace re-build but a variation from the original planning permission. This has been built using marine timber posts laid in a random bafferm with bapple and planting infill creating a natural coastal appearance.

Create re-build but a variation from the original planning permission.

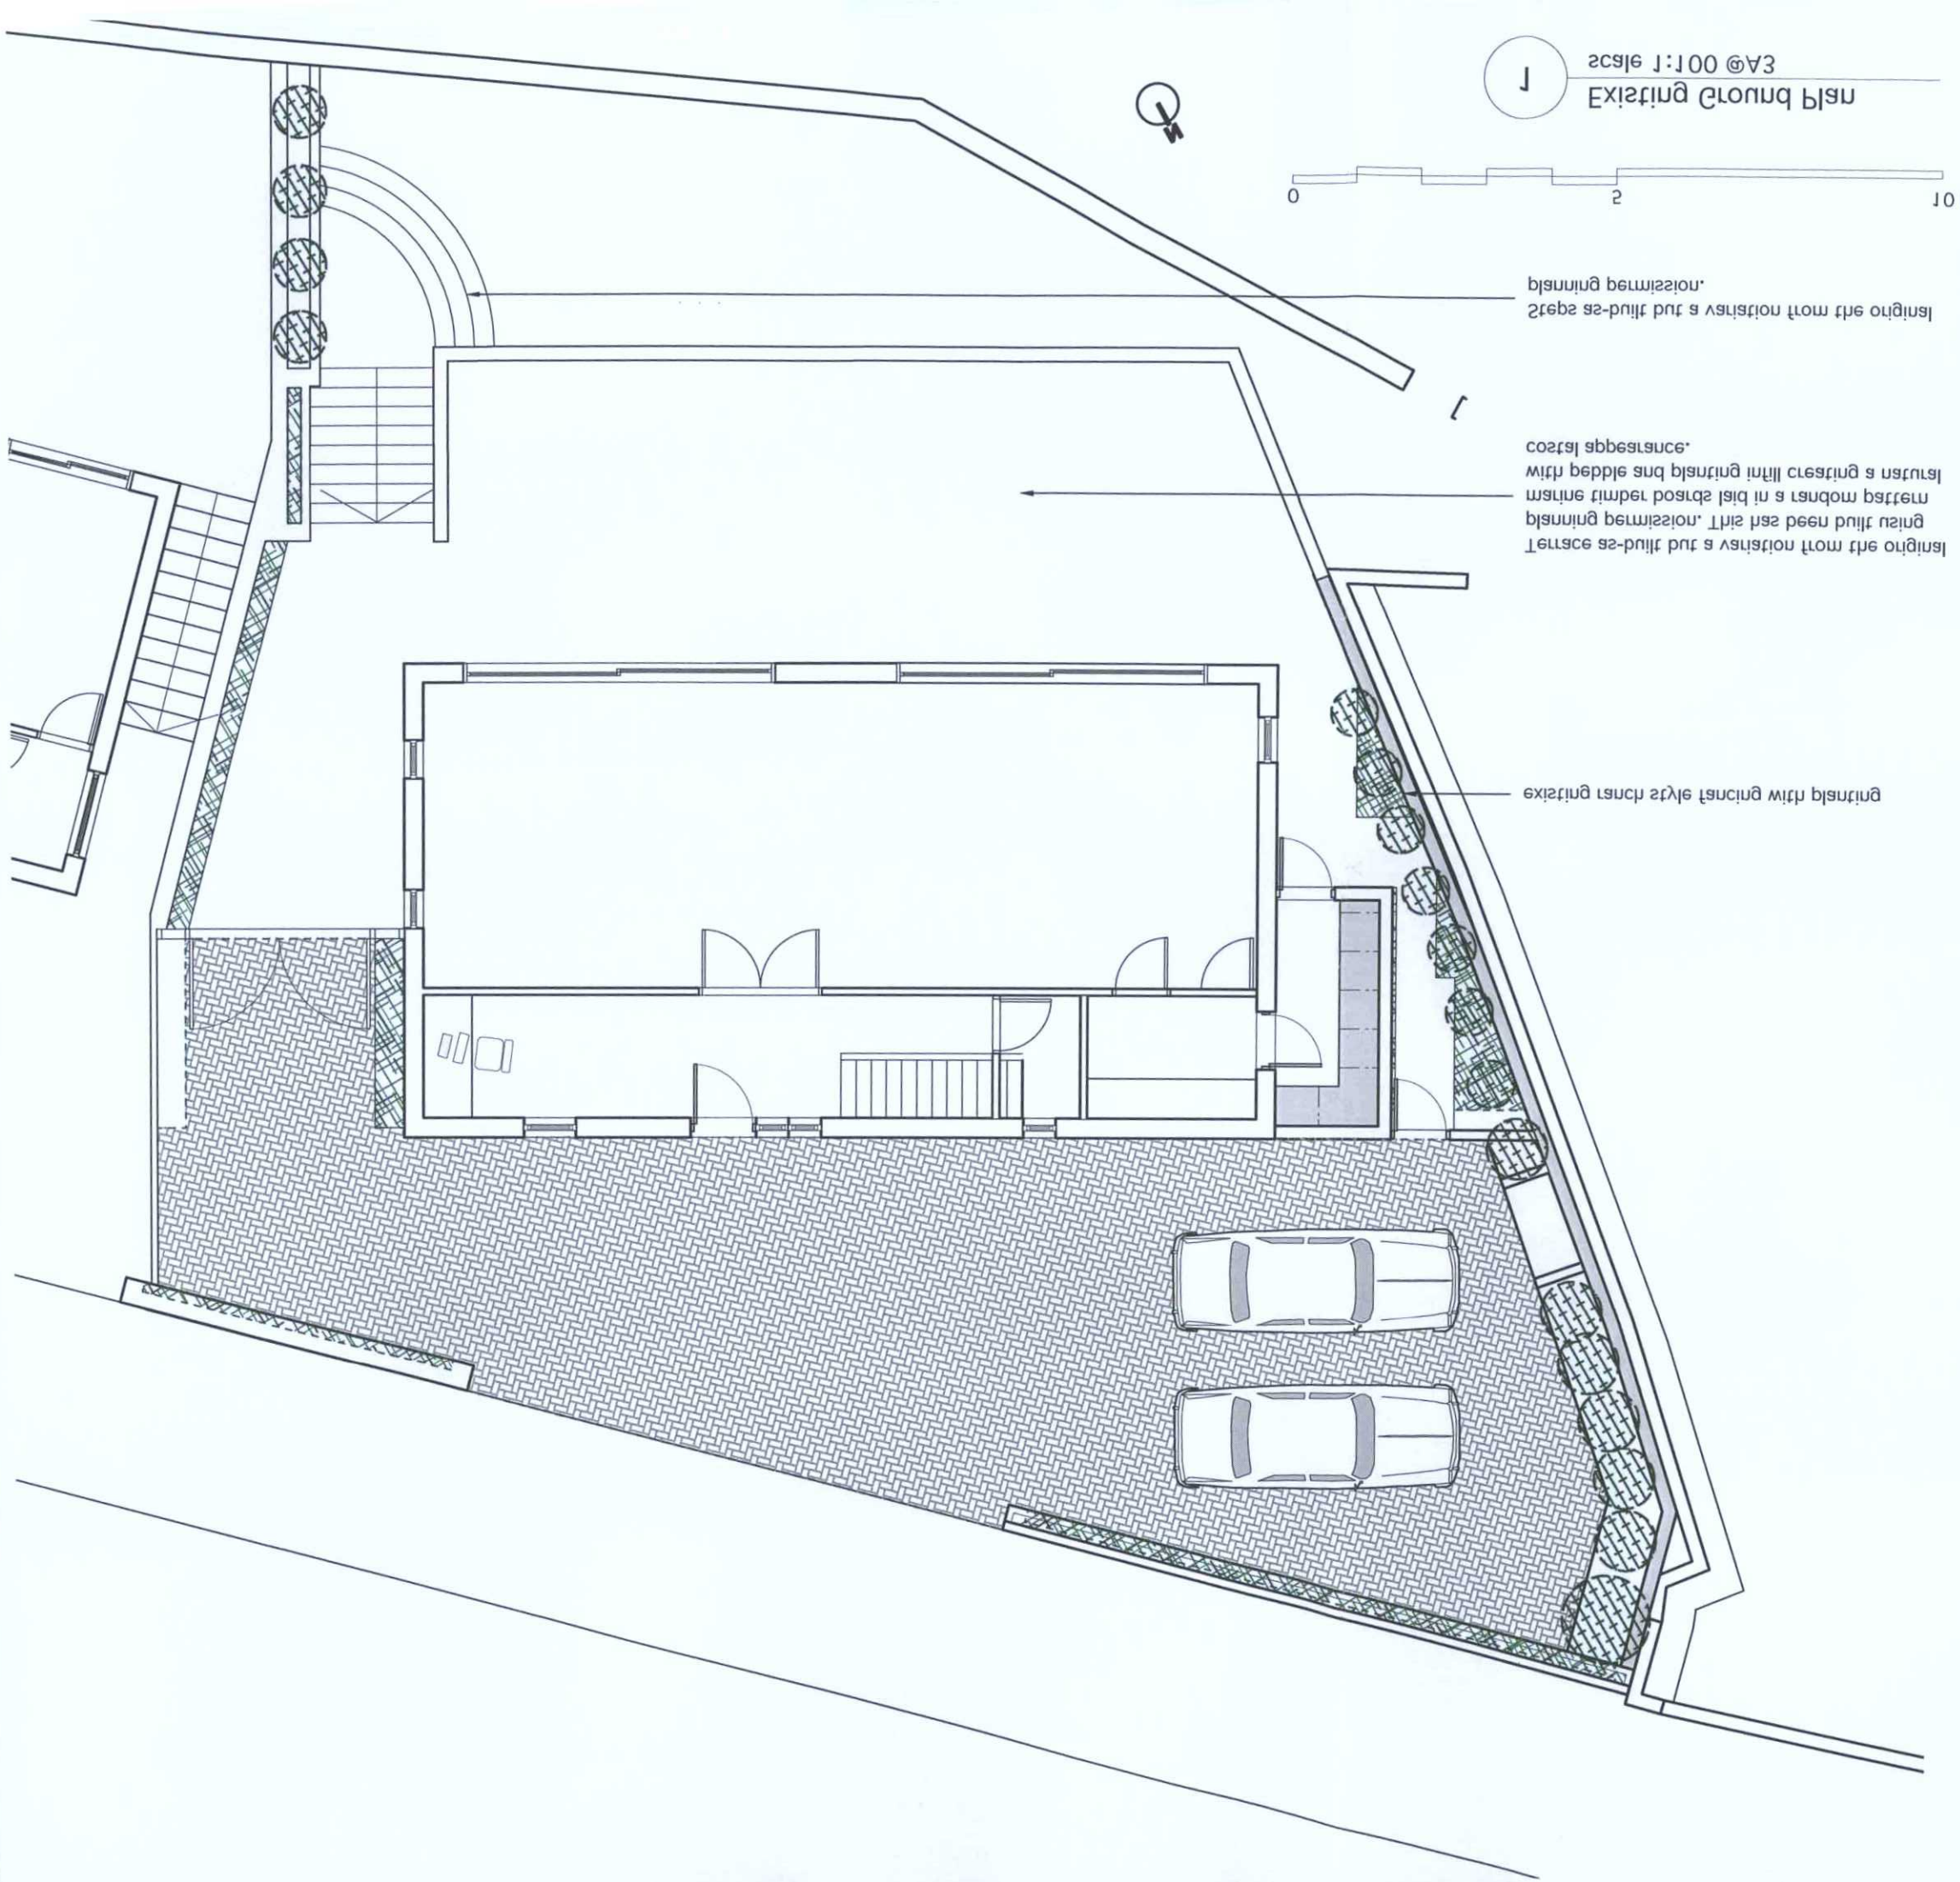

PLANNING SERVICES	
ADUR & WORTHING	
PLAN	AWDM\0835\19
DATE	28 MAY 2019
VALID	


Shingle
Brighton Road
Sea
Sea
Sea