
CDM 2015 Health & Safety Information:

This information relates only to 'Significant Hazards' identified on this drawing and is to be read in conjunction with the Designer's Hazard Register.

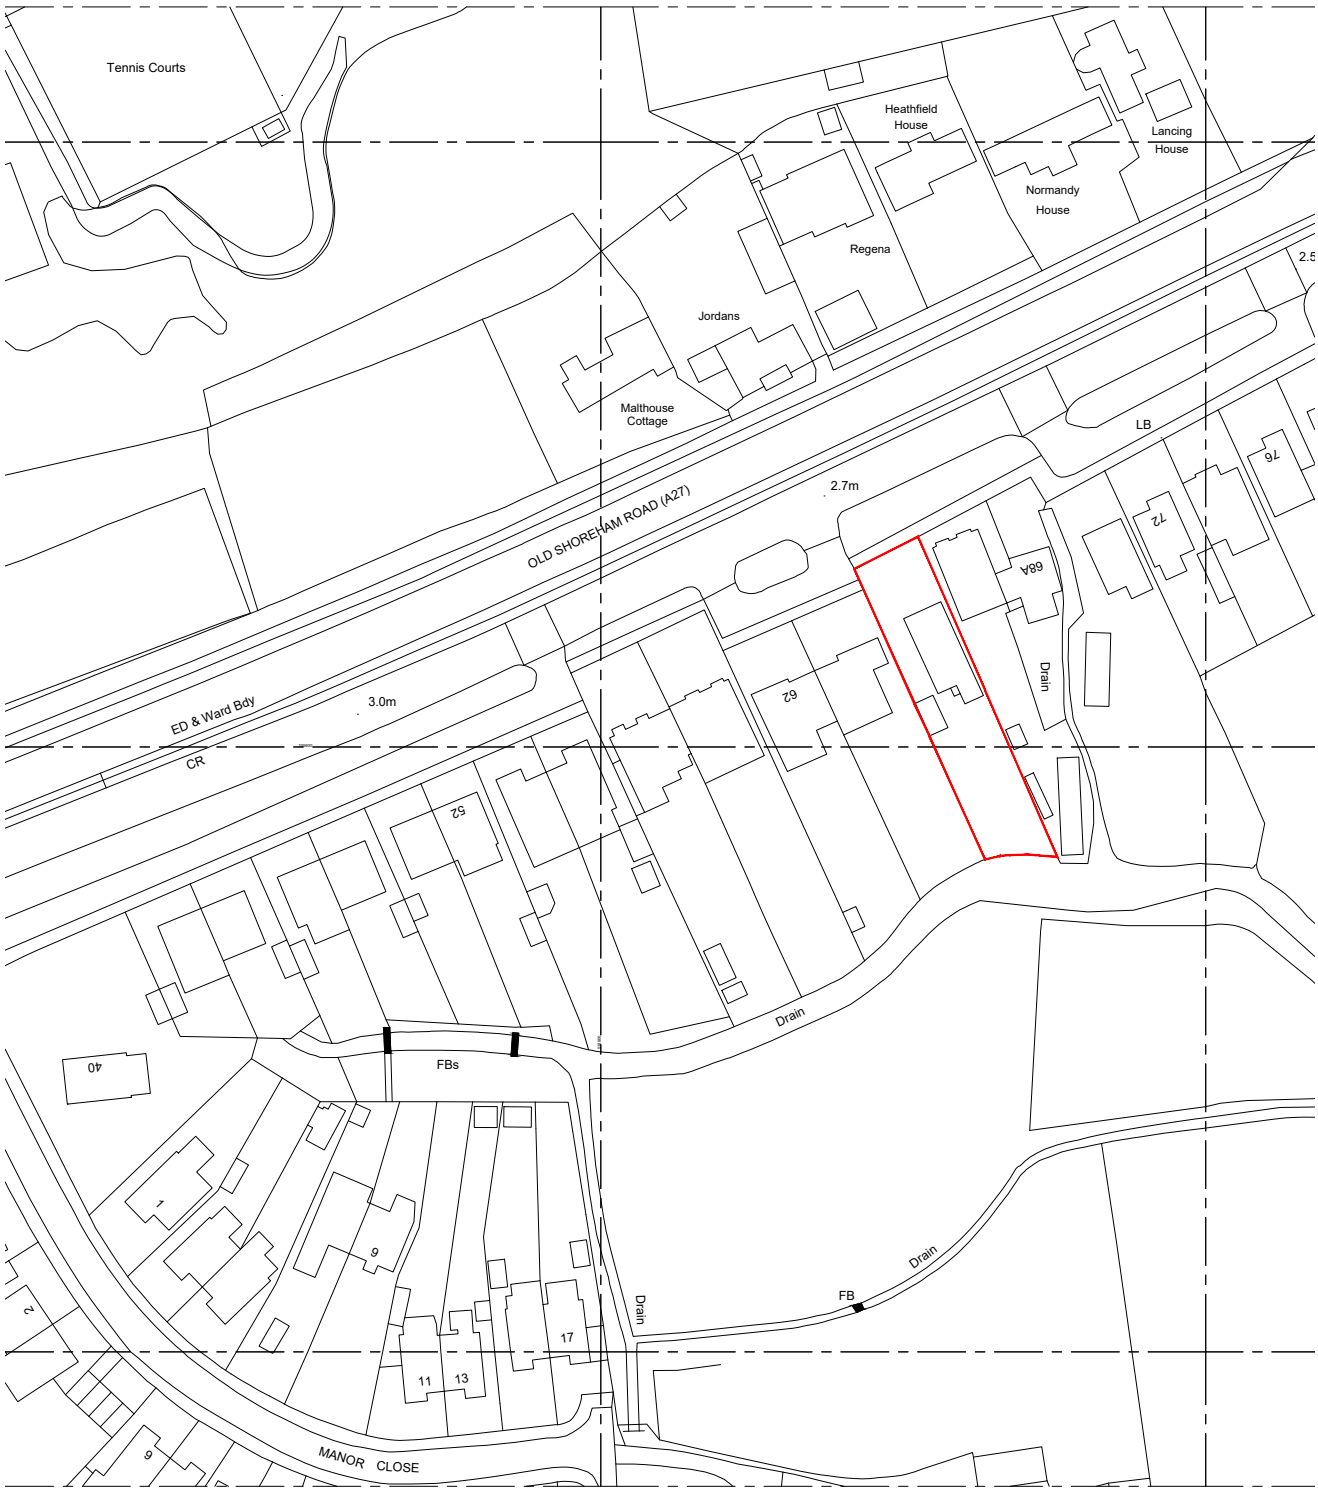

Survey, (c) Crown Copyright 2019. All rights reserved. Licence number 100022432

Rev	Date	Revision Details	Dr	Ch
b	24.05.19	Additional road names added	cb	cb
A	15.05.19	Issued for Approval	cab	cb

Client's Name
David Marr

Drawing Title
Location Plan

Drawn	Checked	Date
cab	cb	15.05.19

Job No	Drawing No	Rev
6749	05	B

Job Title
66 Old Shoreham Road, Lancing

Scale
1:1250 @ A4

metres 10 20 30 40 50

Status
APPROVAL

London: 76 Great Suffolk Street, London, SE1 0BL
T 0207 928 2773 E london@ecearchitecture.com
Sussex: Brooklyn Chambers, 11 Goring Road, Worthing, West Sussex, BN12 4AP
T 01903 248777 E sussex@ecearchitecture.com
Bristol: Westworks, Colston Tower, Colston Street, Bristol, BS1 4XE
T 0117 214 1101 E bristol@ecewestworks.com
ECE Architecture
www.ecearchitecture.com

© ECE Architecture Limited. No dimensions to be scaled from drawing except for the purposes of Planning Applications. The contractor should check all dimensions on site. It is the contractors responsibility to ensure compliance with Building Regulations.

CAD Plot date: 24/05/2019 - 11:40:07 6749-wd-location plan.dwg