B2 and B7 Solar Panel Installation

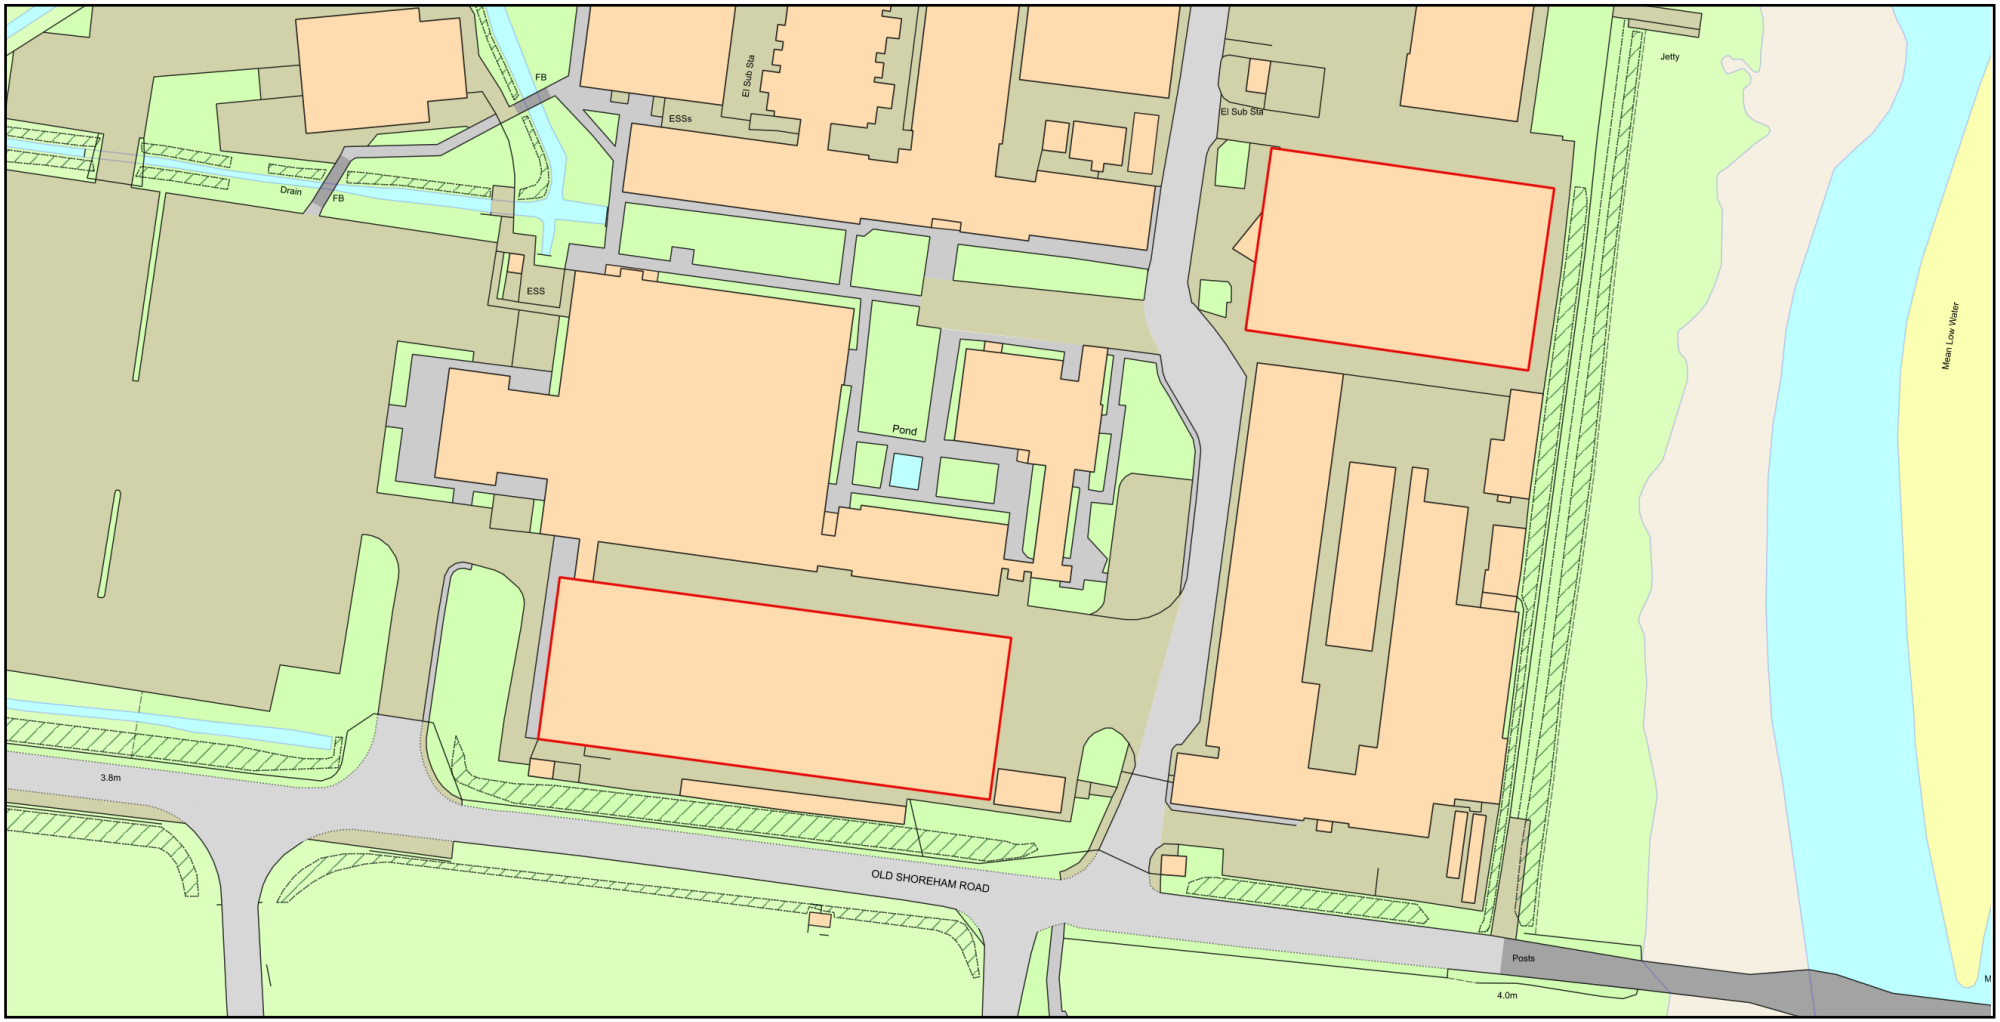

0 50

Metres

N

ReQuestaPlan

Plan Produced for: Ricardo UK Ltd

Date Produced: 14 Dec 2023

Plan Reference Number: TQRQM23348123841290

Scale: 1:1250 @ A4

© Crown copyright and database rights 2023 OS 100042766