




Front Elevation
Colour on drawing is closest representation only

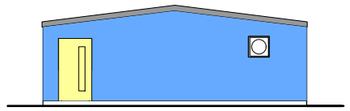


Gable Elevation

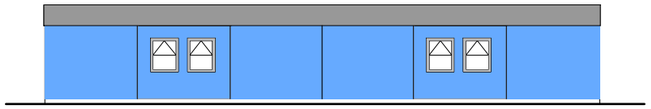

Rear Elevation

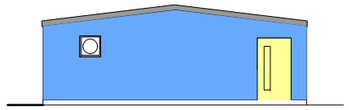


Gable Elevation

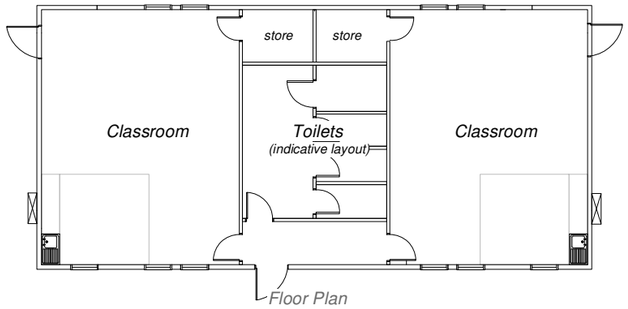


Floor Plan

Proposed Modular Tempoary Building - Two Classroom Unit
Scale 1:200

Roof: Pitched Felt - Colour Dark Grey
Walls: Plastic coated metal - Colour, Wedgewood Blue (from Dobel 200XT range)
Drains: To existing foul main, and new SW soakaway.

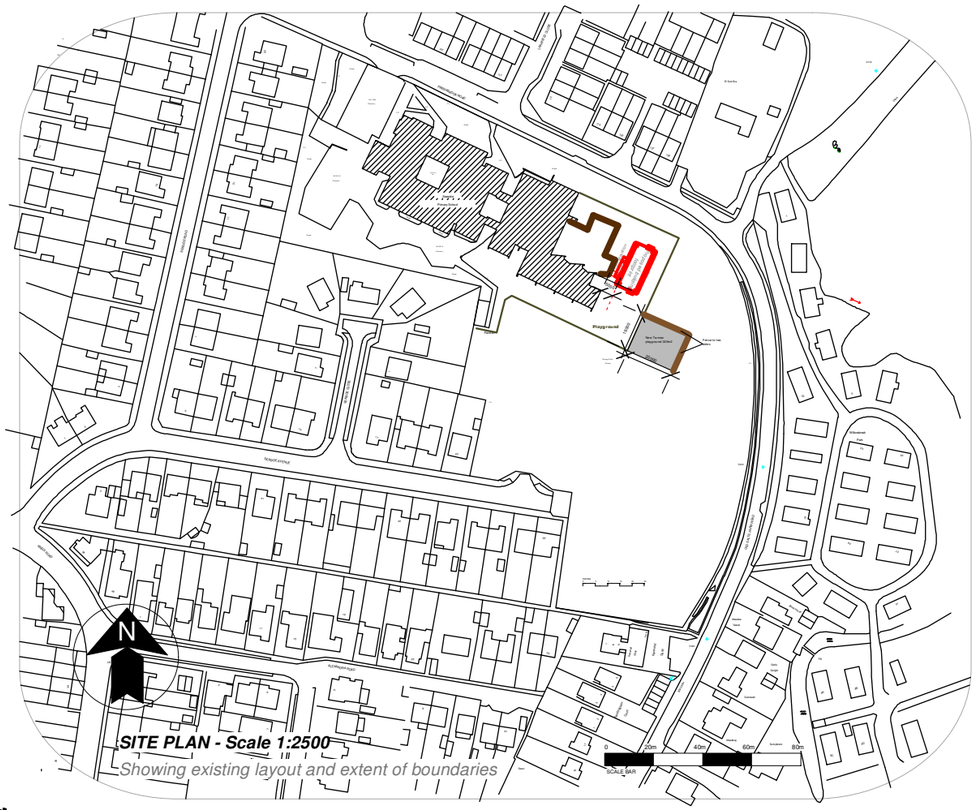

SITE PLAN - Scale 1:2500
Showing existing layout and extent of boundaries

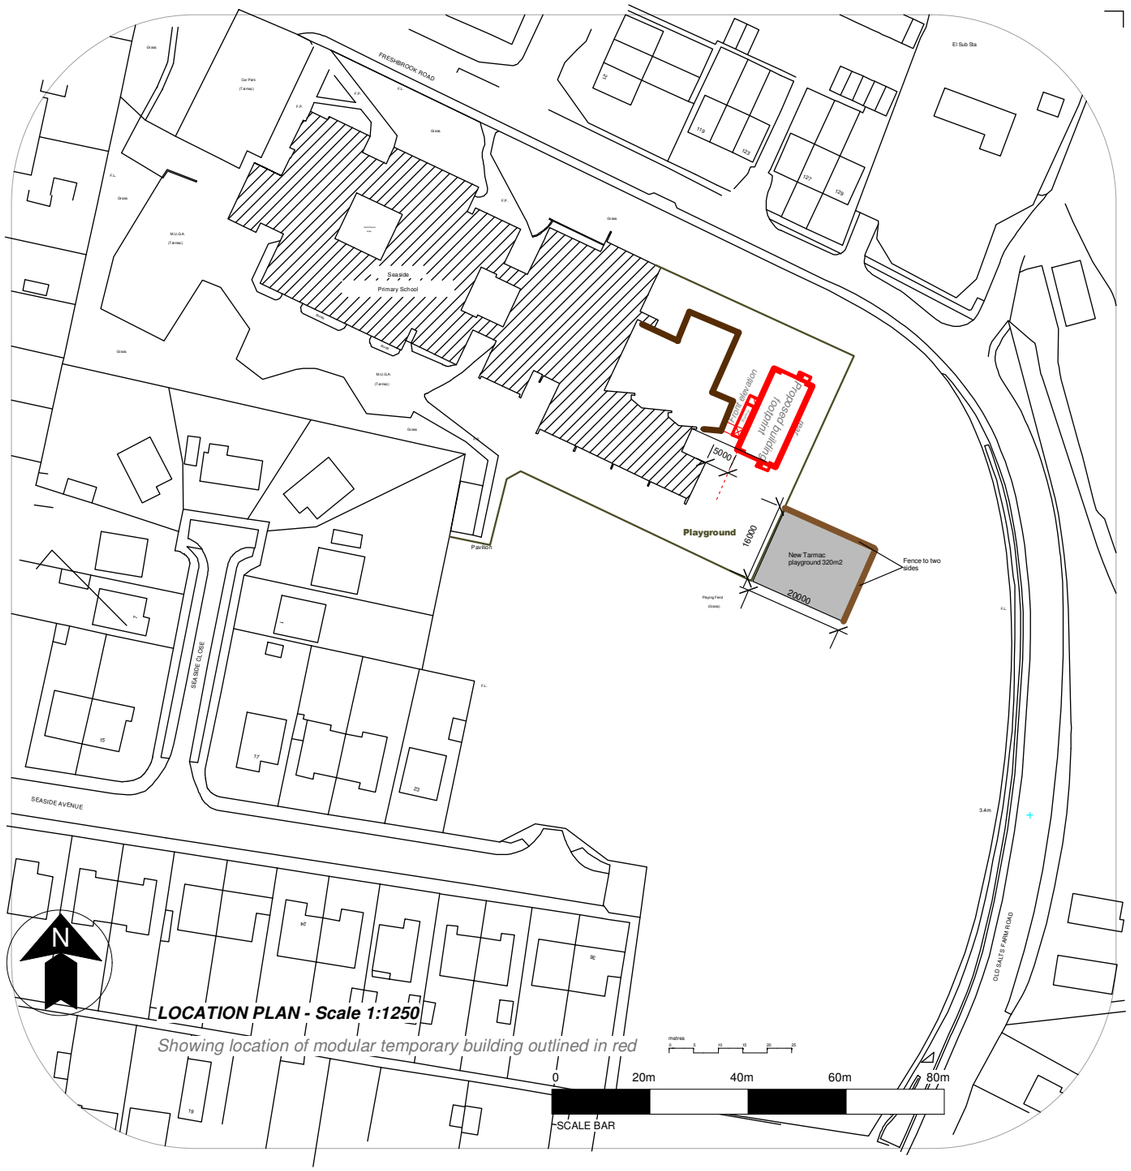

LOCATION PLAN - Scale 1:1250
Showing location of modular temporary building outlined in red

Planning issue

Hampshire
County Council

HCC Property Services,
Three Minsters House,
76 High Street, Winchester SO23 8UL.
tel: (01962) 847801

PROJECT				SHEET CONTENTS	
Seaside Primary School **Lancing** **West Sussex**				**PLANNING APPLICATION** **MODULAR TEMPORARY BUILDING** **(for School Classroom)**	HCC Property Services
SCALE	DATE	DRAWN.	CHKD.	DRAWING No.	REVISION
As Shown@ A3	Apr 2012	GSE		**E02144/TC/12/001** FILE REF.	