


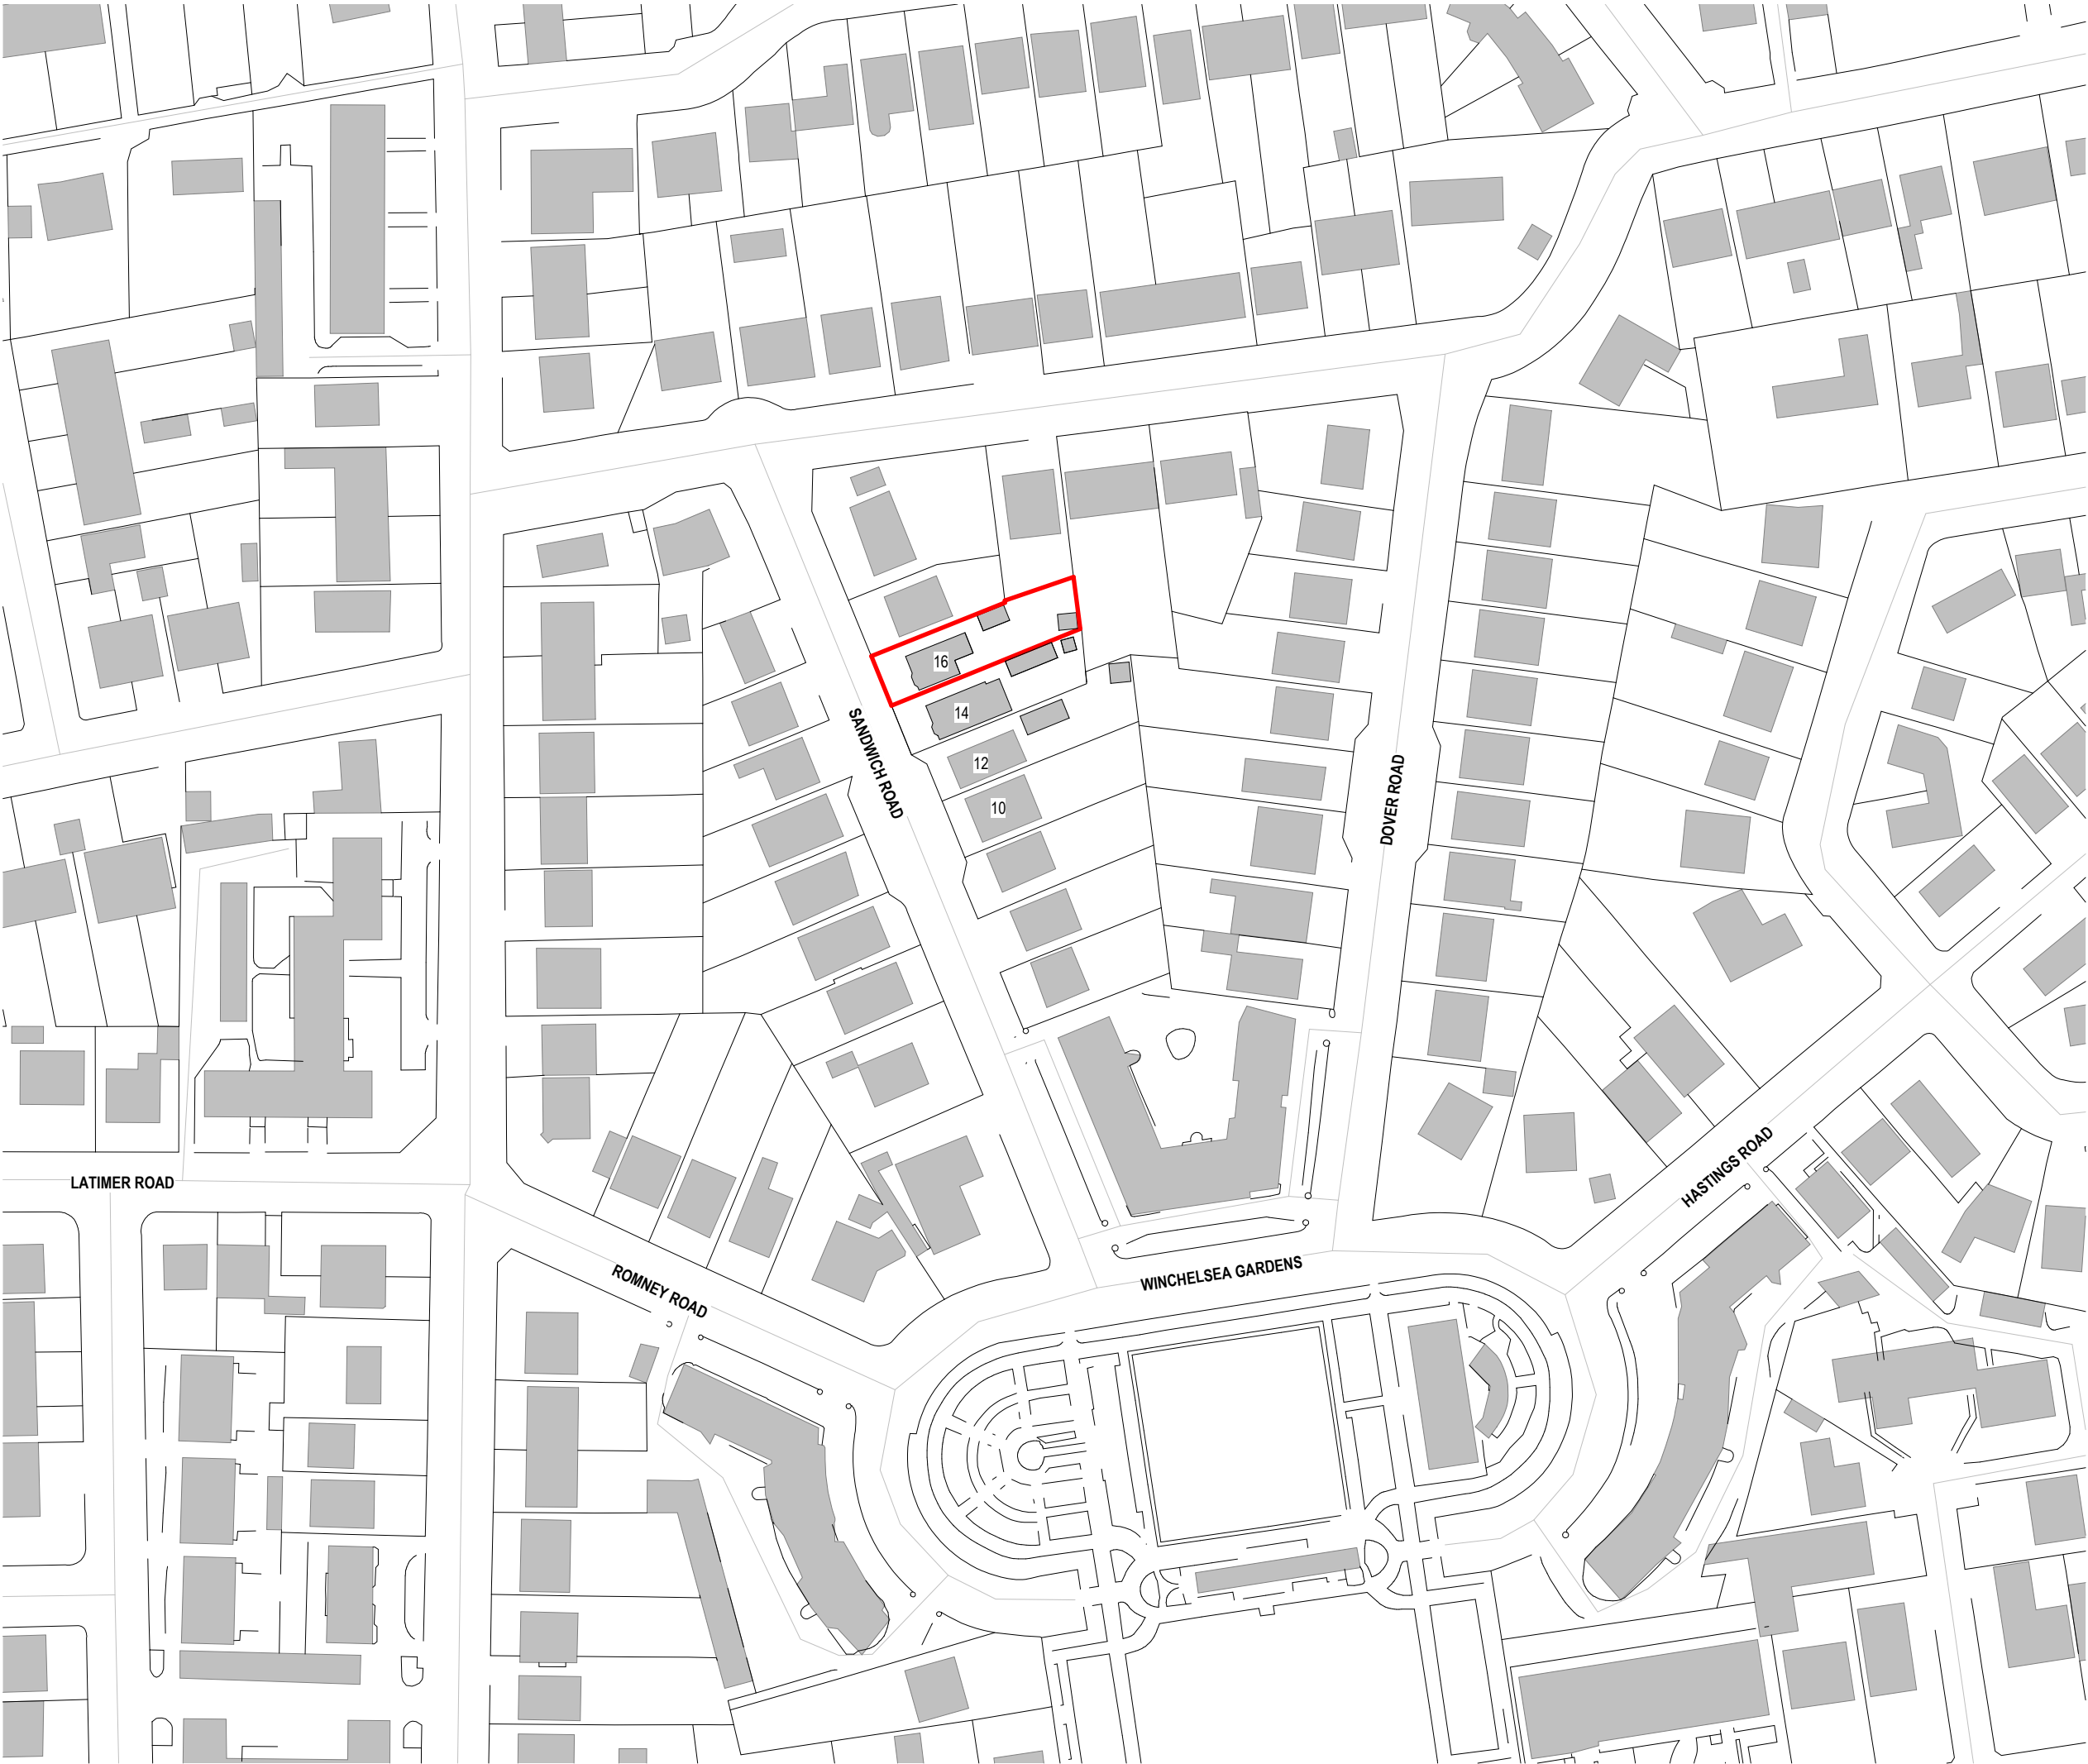

Revisions			
No.	Description	Date	By
1	Planning	08-12-25	

Notes:

GENERAL NOTES:

All dimensions & levels are preliminary and approximate and subject to utilities search, legal boundaries and detailed layouts/ design development through consultation.

Dimensions are to be checked on site by contractor & sub contractors prior to commencement of work, any discrepancies are to be highlighted immediately to the architects.

KEY

Red boundary

Scale 1 to 1250

012.52562.5

M

Scale: As indicated @ A3

Project No.645

Project Name:16 Sandwich Rd

N

Drawing Name: Site Location Plan		
Drawing No. P001	Revision: P1	Suitability Description: PLANNING
Drawn: MS	Checked: GF	Orig Paper Size: A3