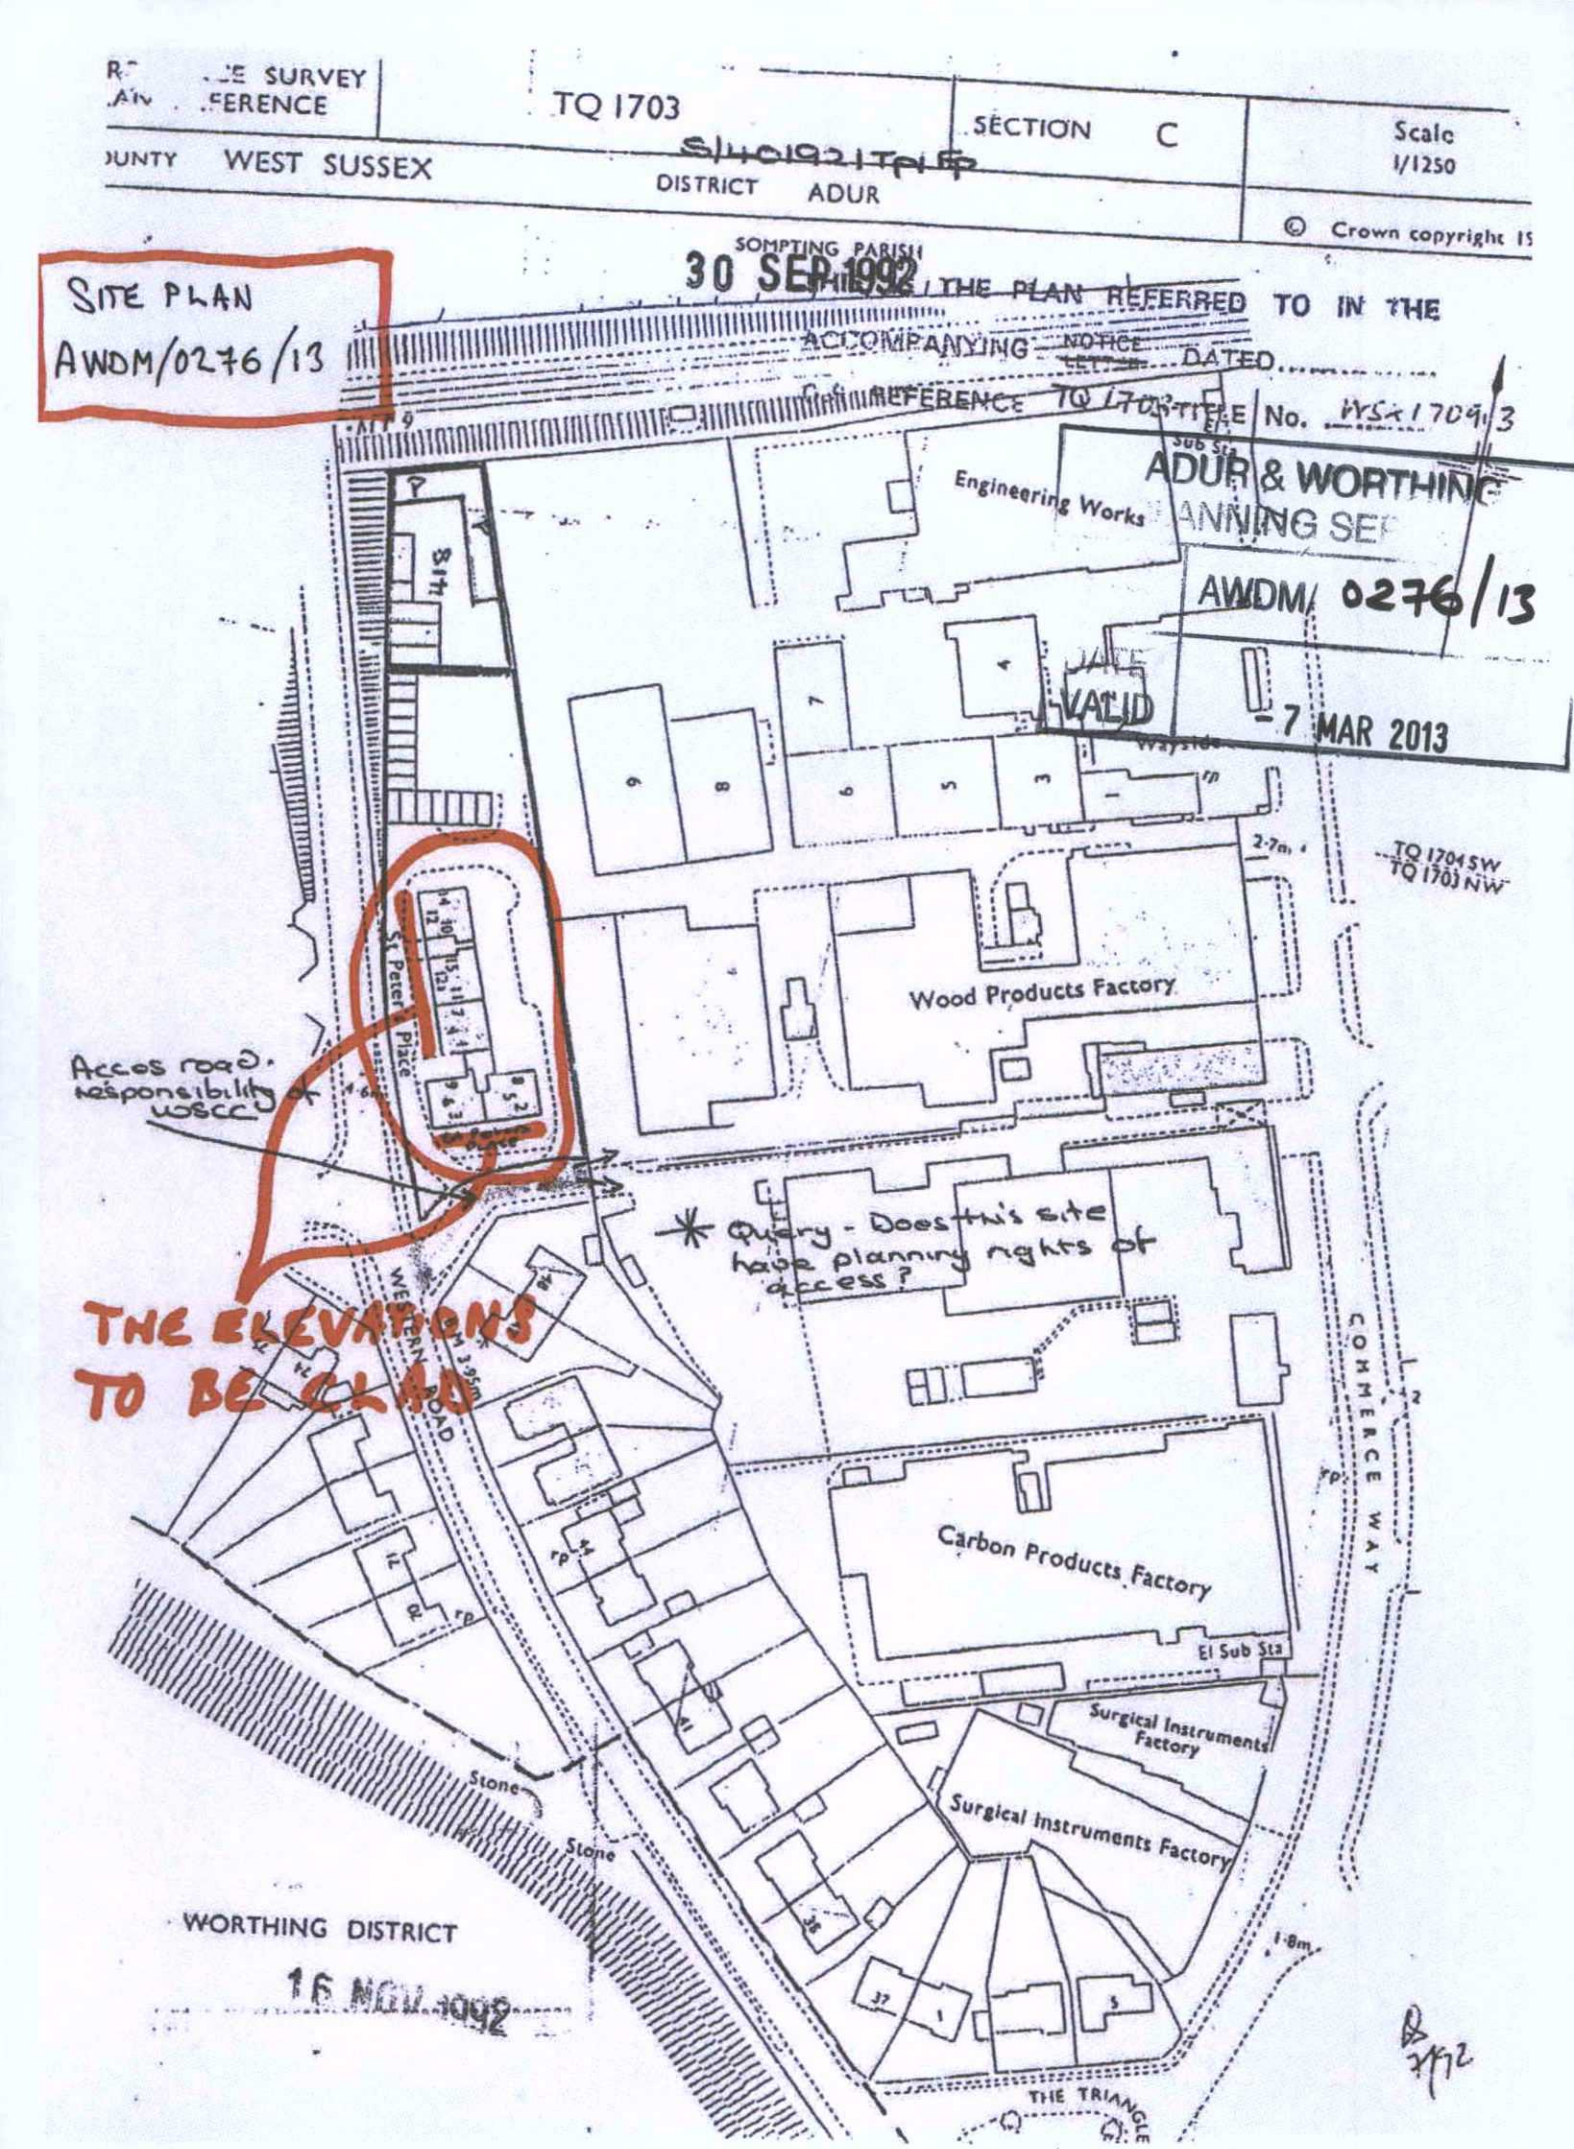

SITE PLAN
AWDM/0276/13
TQ 1703
SECTION C
Scale 1/1250
WEST SUSSEX
DISTRICT ADUR
© Crown copyright 19
SOMPTING PARISH
30 SEP 1992
THE PLAN REFERRED TO IN THE
ACCOMPANYING NOTICE DATED
REFERENCE TQ 1703 TITLE No. WSX 1709/3
ADUR & WORTHING
PLANNING SE
AWDM/ 0276/13
VALID
-7 MAR 2013
Engineering Works
Wood Products Factory
Carbon Products Factory
Surgical Instruments Factory
Surgical Instruments Factory
St Peter's Place
WESTERN ROAD
COMMERCE WAY
THE TRIANGLE
TQ 1704 SW
TQ 1703 NW
Access road. responsibility of WSCC
* Query - Does this site have planning rights of access?
THE ELEVATIONS TO BE CLAD
WORTHING DISTRICT
16 NOV 1992