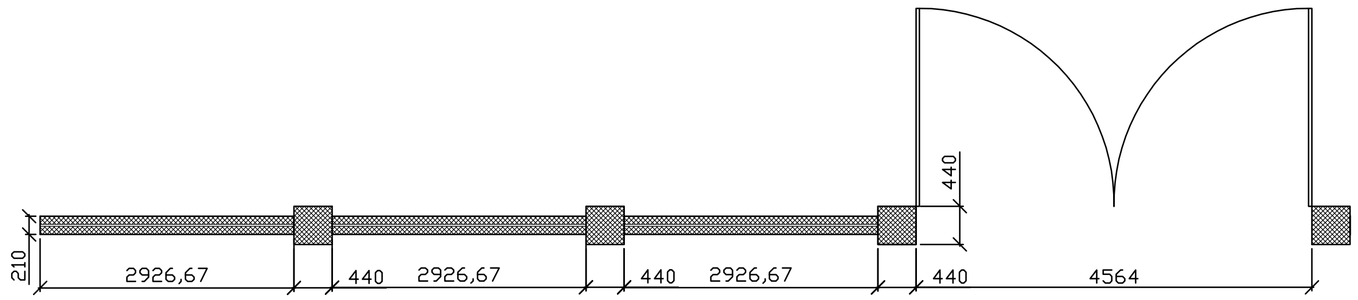

Proposed Wall Plan

Wall and piers to be rendered and painted white

Metal railings

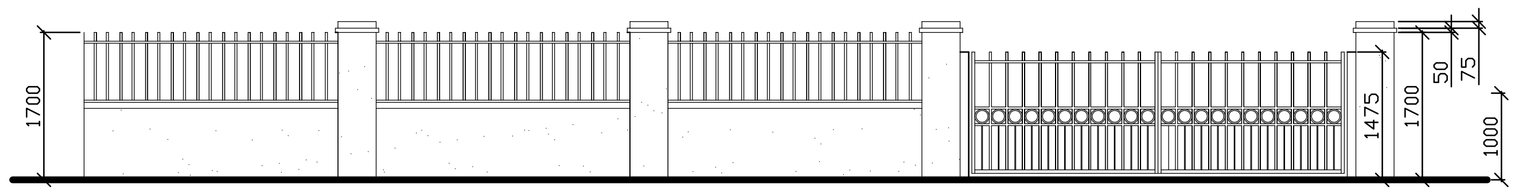

Proposed Wall Elevation

Tony Rogers
Building Consultants
Address: 40 Dawn Crescent, Upper Beeding
West Sussex, BN44 3WH
Telephone: 01903 815225 Fax: 01903 815225

Rev.	Date:	Revision Description:
A	March 2020	Front wall redesigned
B	May 2020	Front wall redesigned
C	May 2020	Front wall redesigned

Client: L Perretta

Address: 404 Upper Shoreham Road
Shoreham
West Sussex
BN43 5ND

Project: Proposed open porch and boundary wall

Scale: 1:50
Paper Size A1

Date: May 2020

Drawing No: 19/1378/08

Drawn By: AWR

Revision: C