No dimensions to be scaled from drawing except for planning purposes.

The contractor should check all dimensions on site.

It is the contractors responsibility to ensure compliance with Building Regulations.

C.D.M. Regs. 2015. The Client is advised of his responsibilities to appoint a Planning Supervisor under these Regs. All works to comply with the C.D.M. Regs. 2015.

The Party Wall Act. 1996 The property owner is advised of the requirements of the Act, & the requirement to serve a Party Wall Notice on any adjoining owners as required under the act.

REVISIONS:

-



FRONT WEST ELEVATION

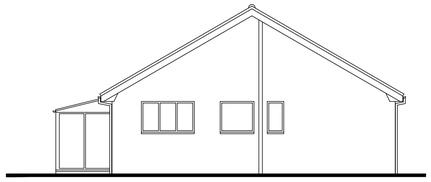

SIDE NORTH ELEVATION

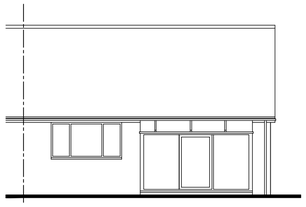

REAR EAST ELEVATION

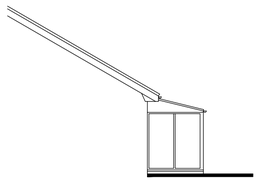

SIDE SOUTH ELEVATION

EXISTING ELEVATIONS

Scale 1:100

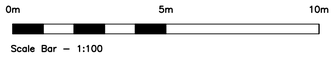



LOCATION PLAN

Scale 1:1250

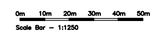

Information supplied based on Promap. All dimensions and distances subject to an accurate site survey being undertaken.

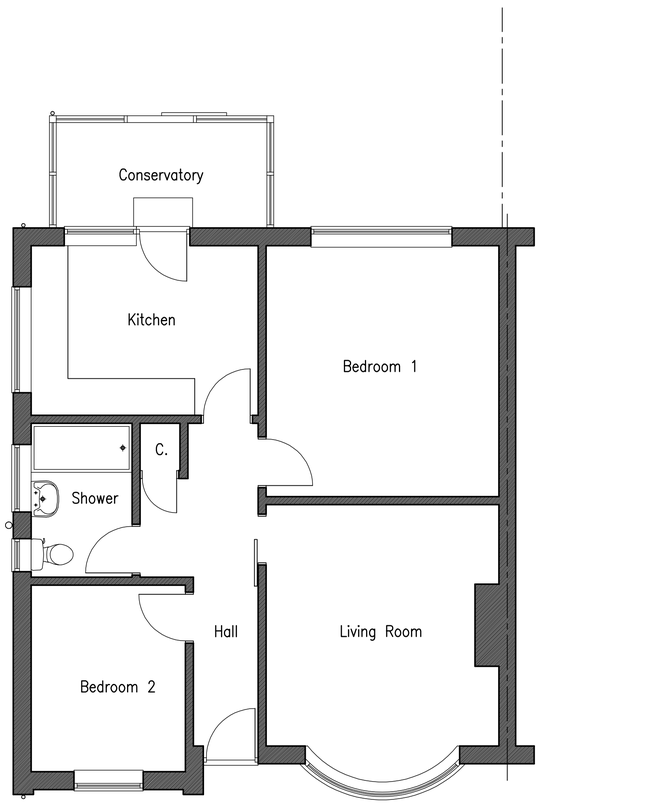

EXISTING GROUND FLOOR PLAN

Scale 1:50

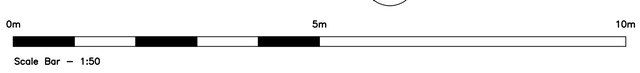

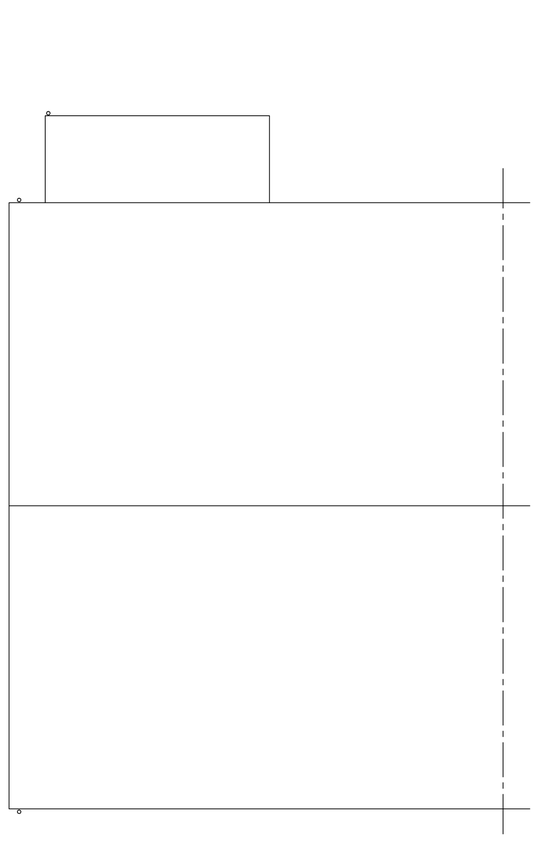

EXISTING ROOF PLAN

Scale 1:50

ADCS
Architectural Design
Computer Services

30 Foxley Lane
Worthing
West Sussex
BN13 3AD
Tel: 01903 260701
E-mail:
adcs@sky.com

Client

MR S. & MRS M. WOOD

Project

PROPOSED REAR EXTENSION
4 CLYDE CLOSE
DURRINGTON
WEST SUSSEX BN13 3LQ

Drawing

EXISTING FLOOR PLANS & ELEVATIONS

Scale	Date	Drawn
1:50 & 1:100 @ A1	15.04.24	TP

Drawing No. — Revision

1606/P01