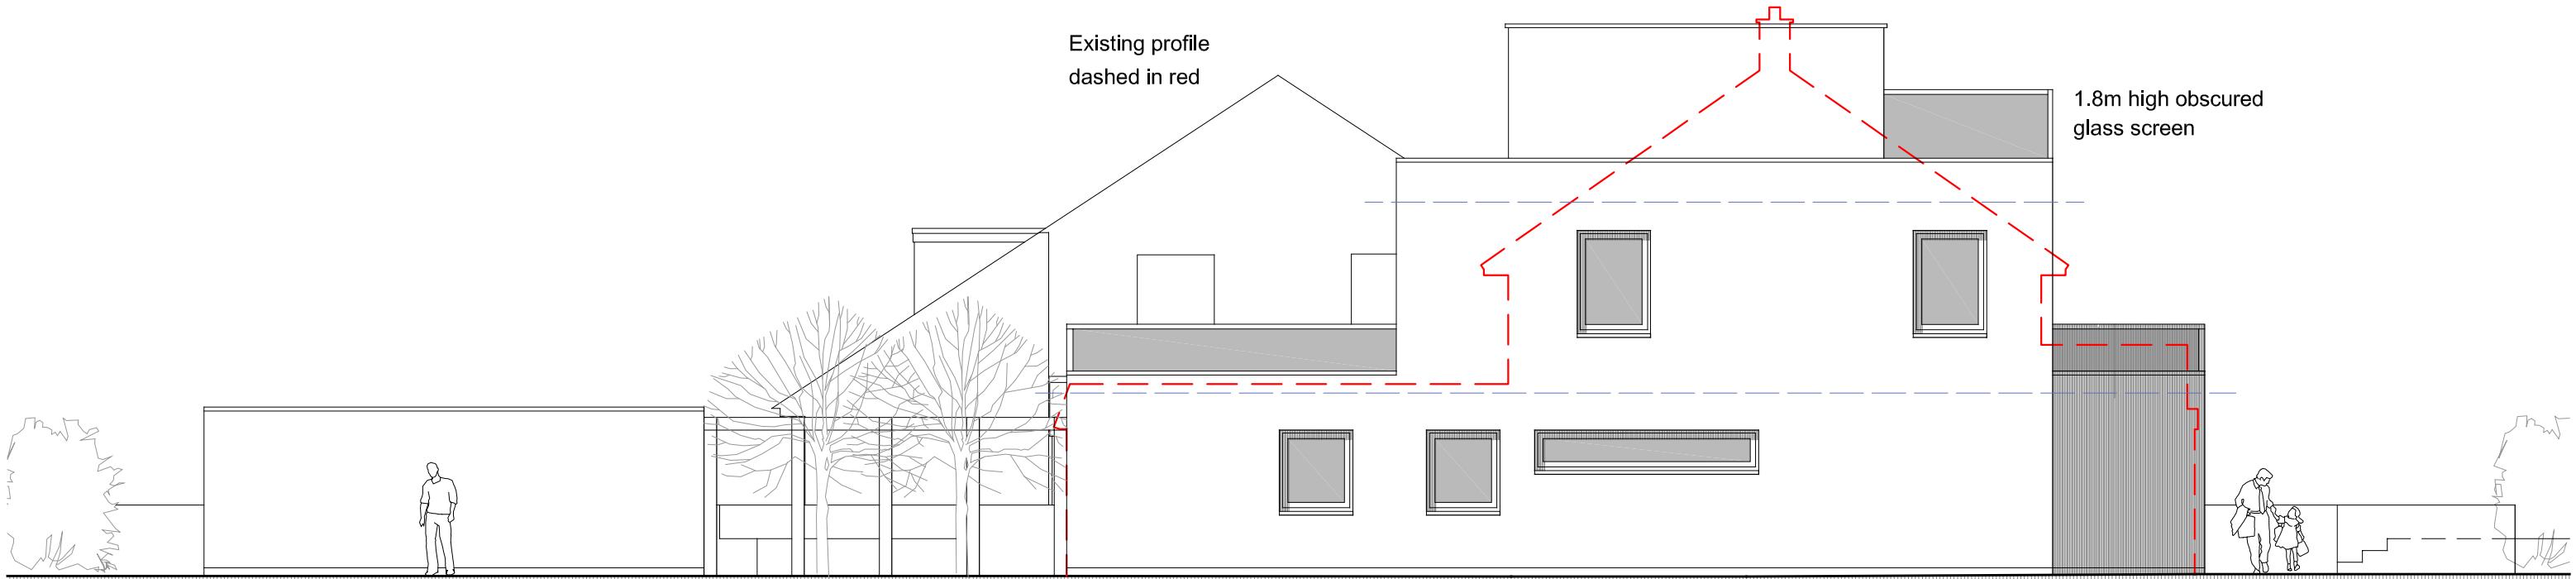


Proposed west elevation Scale 1:100 @A3

rev.	date	
D	211211	Set backs added at second floor & overall height reduced by 500mm
C	191211	Roof lowered & 2nd floor reduced
B	011211	1.8m high obscured glass screening repositioned to east side of front terrace
A	291111	1.8m high obsure glass screen added to front first floor terrace & garage repositioned

No dimensions to be scaled from this drawing. All dimensions to be checked on site. This drawing is copyright and should not be reproduced without the permission of the Architects.

client
Linkspan Interiors

project
Seagulls' Cry, Old Fort Road
Shoreham, East Sussex

drawing
Proposed west elevation

scale 1:100@A3 date 09.2011 drawn nam

19a Wilbury Avenue
Hove, East Sussex
BN3 6HS
tel: 01273 203230
fax: 01273 321687
email:info@taarchitects.co.uk

Turner Associates
Architects and Planning Consultants

0m 1m 2m 3m 4m 5m 6m 7m 8m 9m 10m

TA 599 /P14 rev. **D**