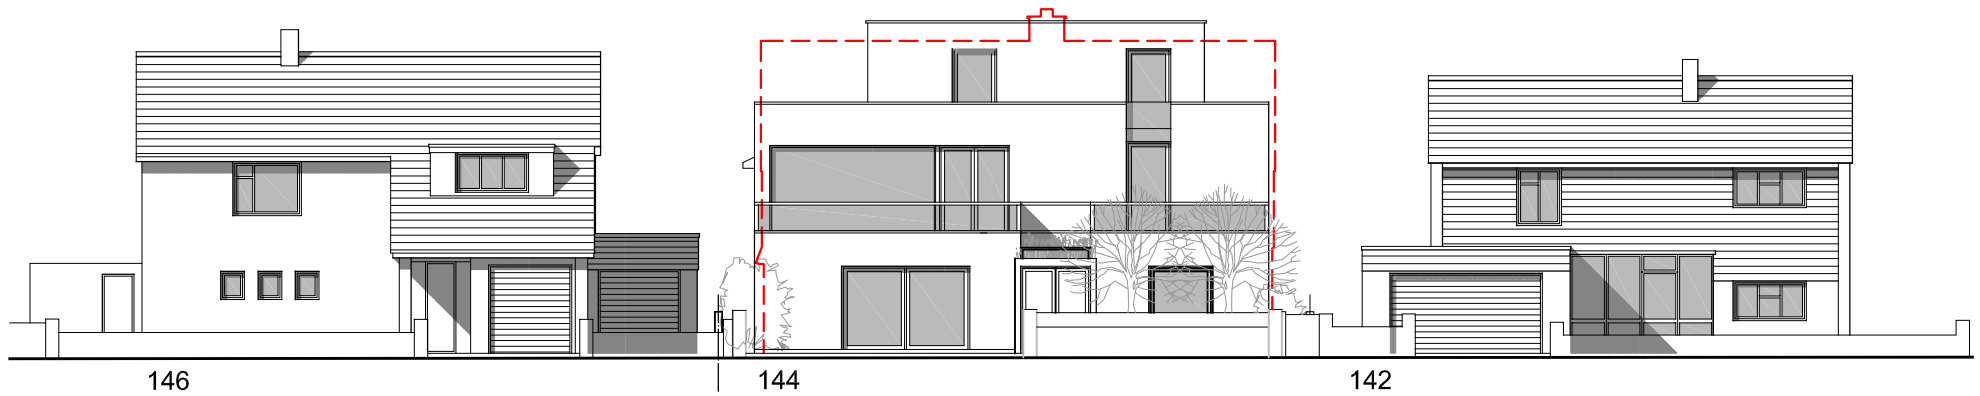


Proposed street scene Scale 1:200 @A3

0m 1m 2m 3m 4m 5m 6m 7m 8m 9m 10m

rev.	date	
D	211211	Set backs added at second floor & overall height reduced by 500mm
C	191211	Roof lowered & 2nd floor reduced
B	011211	1.8m high obscured glass screen repositioned to west side
A	291111	1.8m high obscured glass screen added to front terrace

No dimensions to be scaled from this drawing. All dimensions to be checked on site. This drawing is copyright and should not be reproduced without the permission of the Architects.

client
Linkspan Interiors

project
Seagull's Cry, 144 Old Fort Road
Shoreham, West Sussex

drawing
Proposed street scene

scale 1:200@A3 date 09.2011

19a Wilbury Avenue
Hove, East Sussex
BN3 6HS

tel: 01273 203230
fax: 01273 321687
email:info@taarchitects.co.uk

Turner Associates
Architects and Planning Consultants

TA 599 /P19 rev. D