

DO NOT SCALE FROM THIS DRAWING

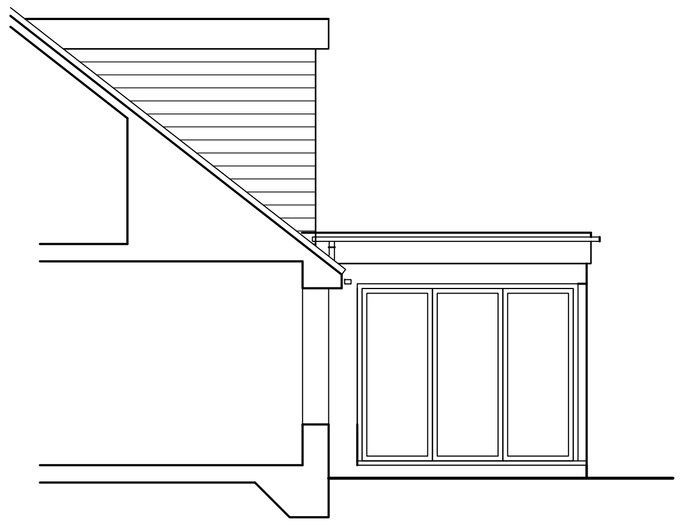


West Elevation




South Elevation

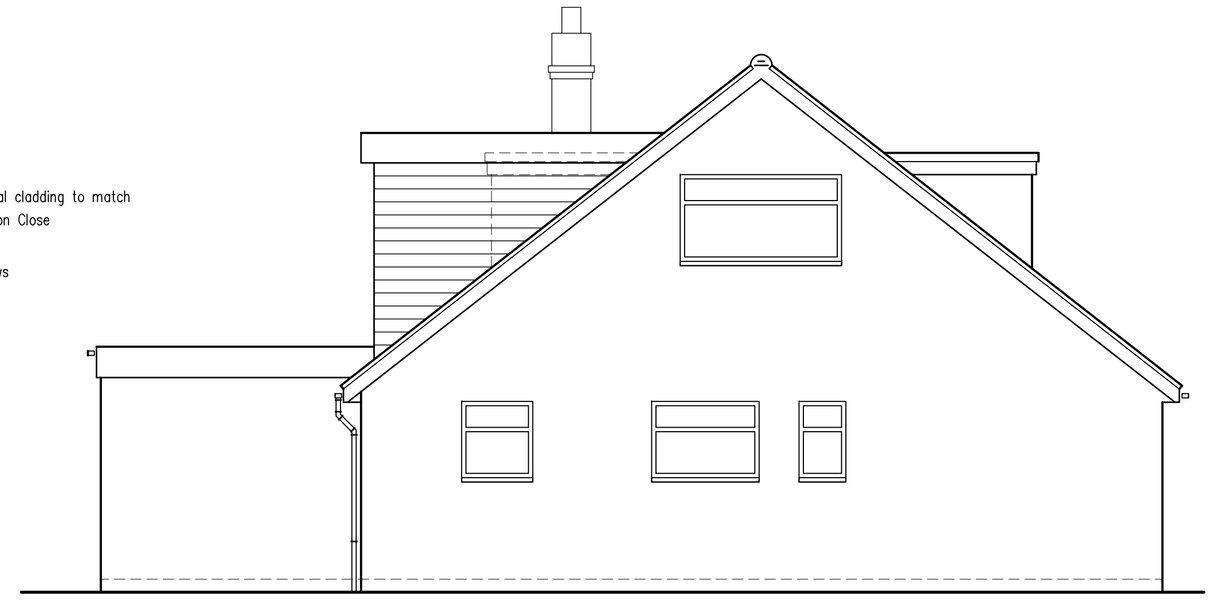


East Elevation

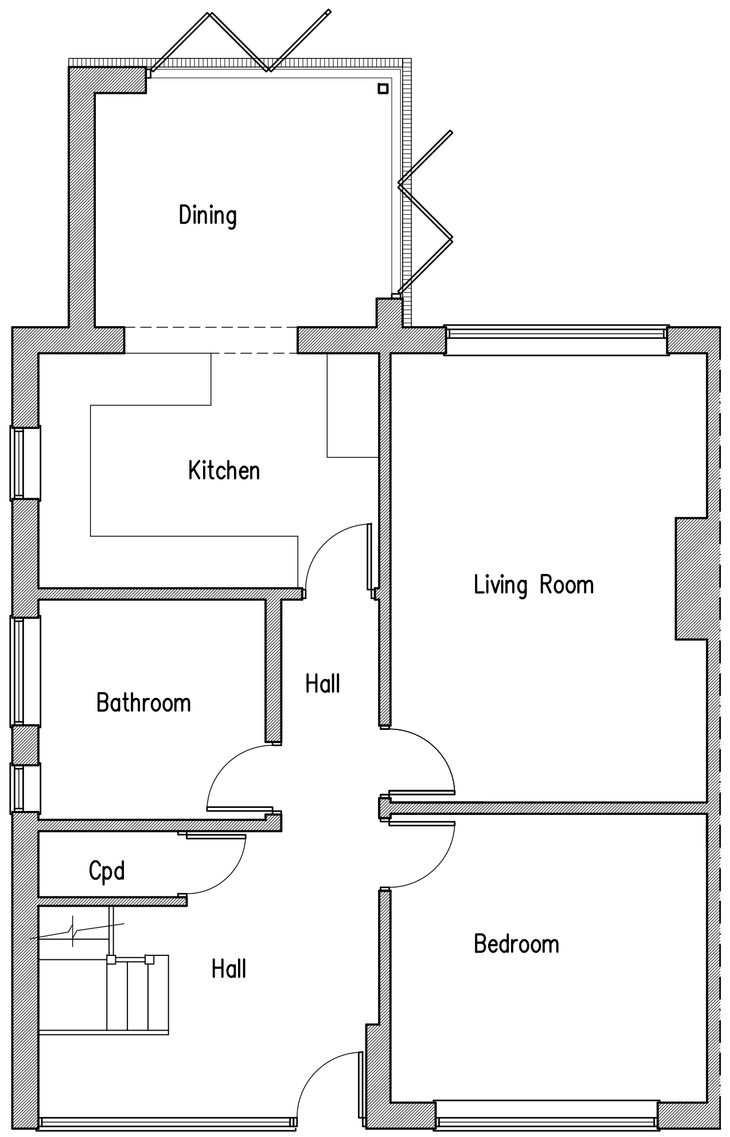

Ground Floor Plan

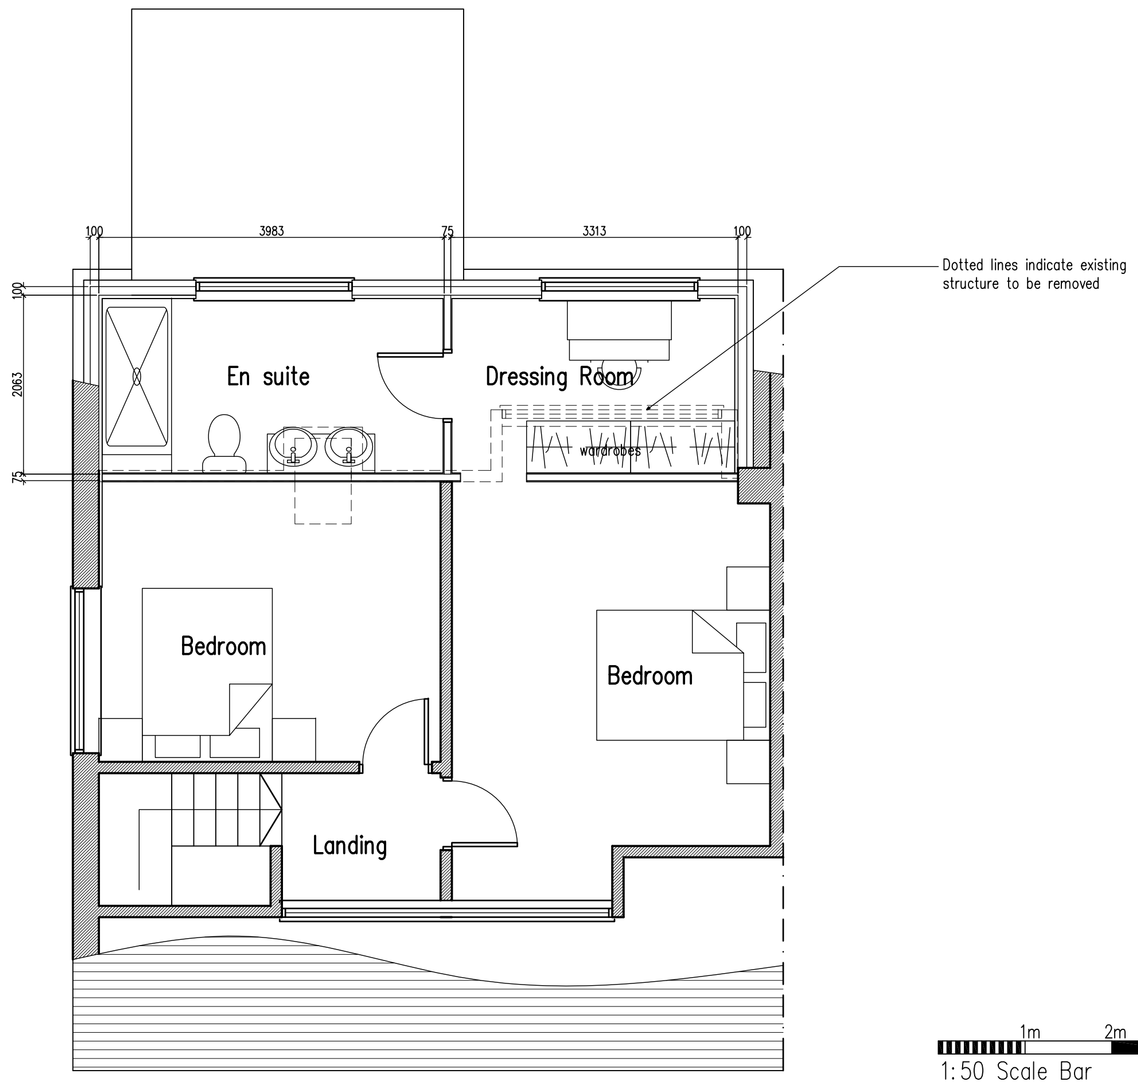

First Floor Plan

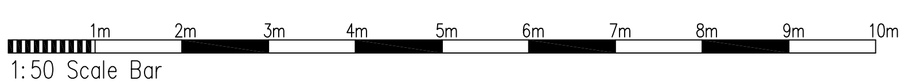

Proposed Alterations to First Floor at: 33 Falcon Close, Shoreham-By-Sea, West Sussex

rja Planning & Building Consultants Ltd.
1st Floor
10 High Street
Shoreham-By-Sea
West Sussex BN43 5DA
t: 01273 467297 mob: 07971 375739
e: rex@rjapbc.co.uk web: www.rjapbc.co.uk

Chartered Institute of Architectural Technologists

PROJECT: 33 Falcon Close, Shoreham-By-Sea			
DRAWING TITLE: Proposed Floor Plans & Elevations			
CLIENT: Mr & Mrs M. Robinson	DWG NO: DWG-01	REVISION: A	
SCALE: 1:50 @ A1	DATE: 11.12.18	DRAWN: rex	