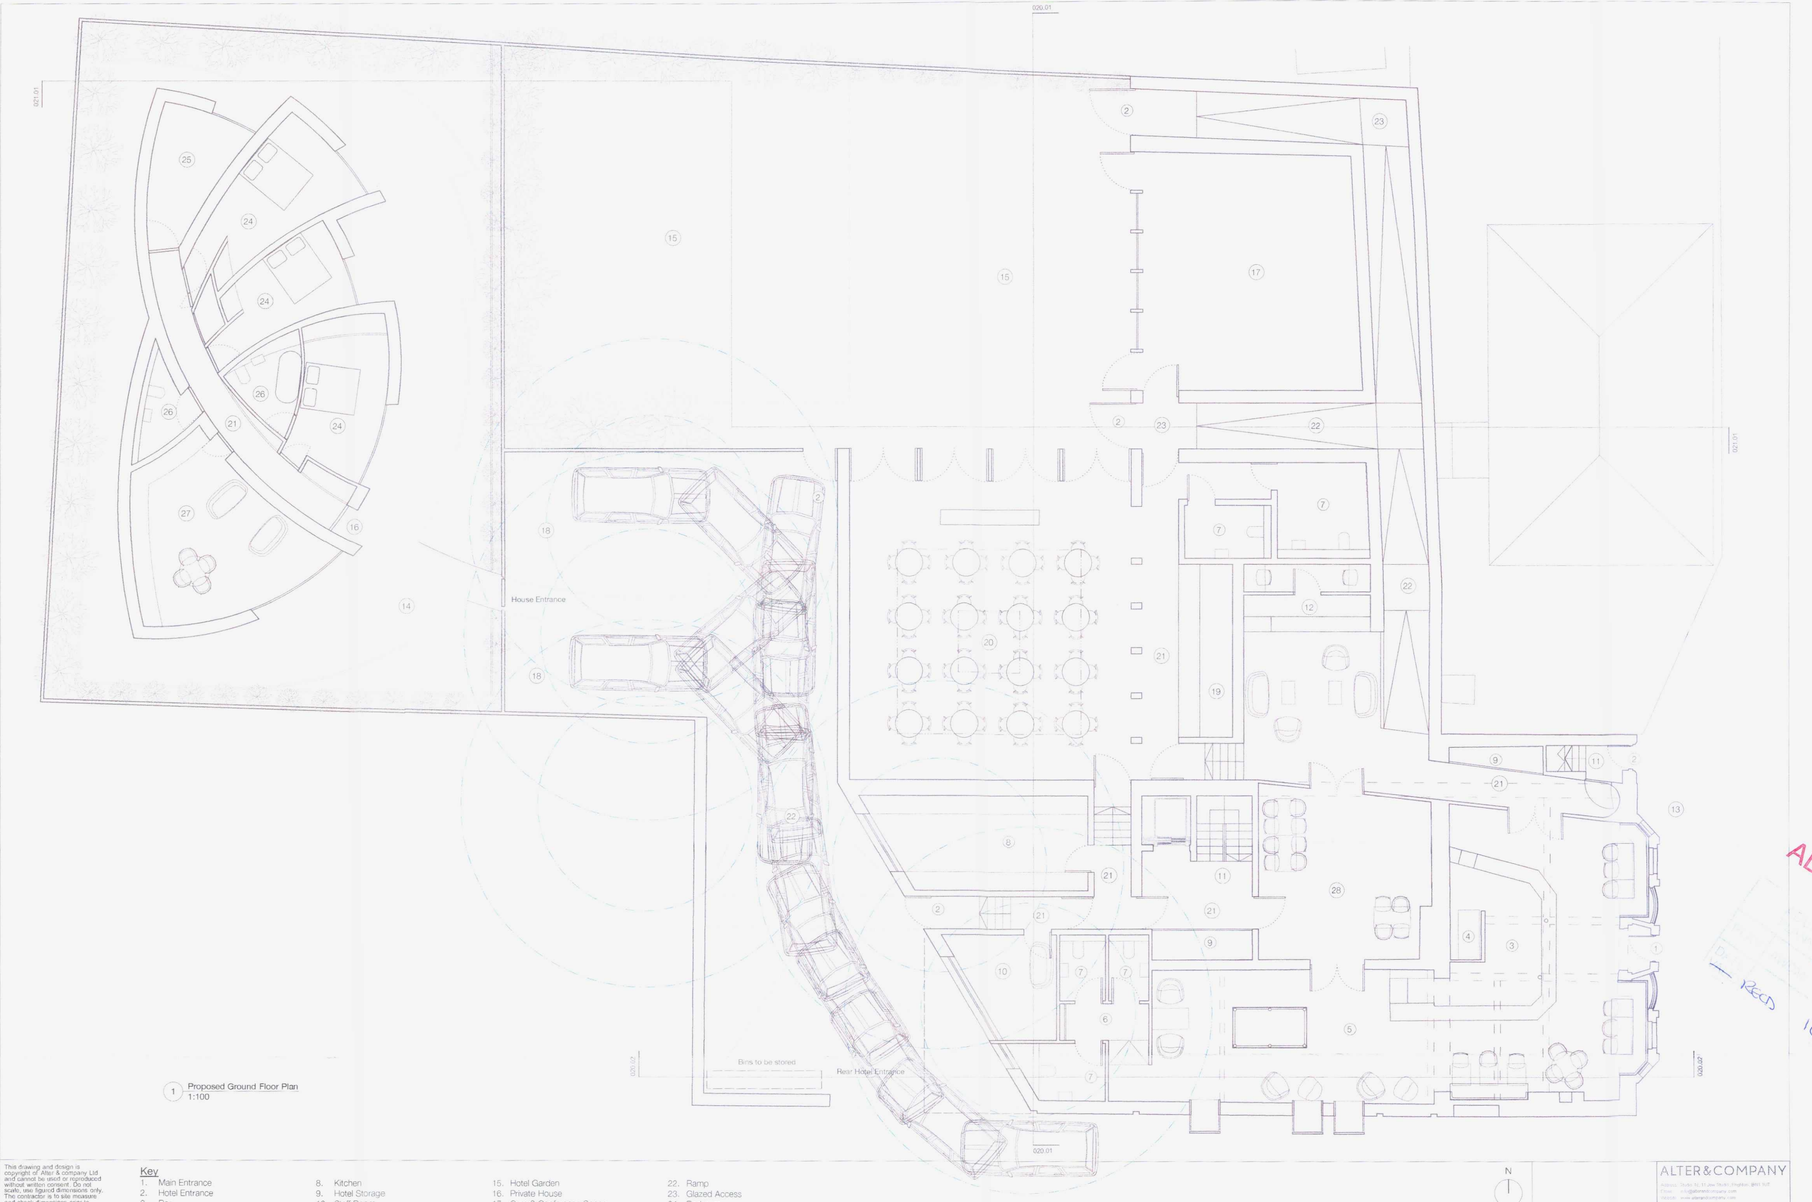


1 Proposed Ground Floor Plan
1:100

ADDITIONAL
— Rec'd 07.21.17
14/6/17

Key

1. Main Entrance
2. Hotel Entrance
3. Bar
4. Existing Basement Stairs
5. Pool and Lounge Area
6. Accesible WC
7. WC
8. Kitchen
9. Hotel Storage
10. Staff Room
11. Stairs to Hotel
12. Hotel Check in Desk
13. Existing Smoking Area
14. Private Garden
15. Hotel Garden
16. Private House
17. Gym & Conference Space
18. Private Parking
19. Events Bar
20. Function Room
21. Hallway
22. Ramp
23. Glazed Access
24. Bedroom
25. Study
26. Bathroom
27. Living/Kitchen/Dinning Room
28. Dinning Room

N

0 1 2 3 4 5 M

This drawing and design is copyright of Alter & company Ltd and cannot be used or reproduced without permission. Figured dimensions only. The contractor is to site measure and check dimensions prior to commencement of the works, ordering or fabrication. Use this drawing only for site specified.

Structural information is for illustrative purposes please refer to structural engineer drawings for comprehensive structural drawing.

ALTER&COMPANY
Address: Studio No.15, Jow House, Kingston, KT1 1UT
Email: info@alterandcompany.com
Website: www.alterandcompany.com

Project: The New Dorset Hotel
Client: Frank and Andrew Hutton
Drawing title: Proposed Ground Floor