
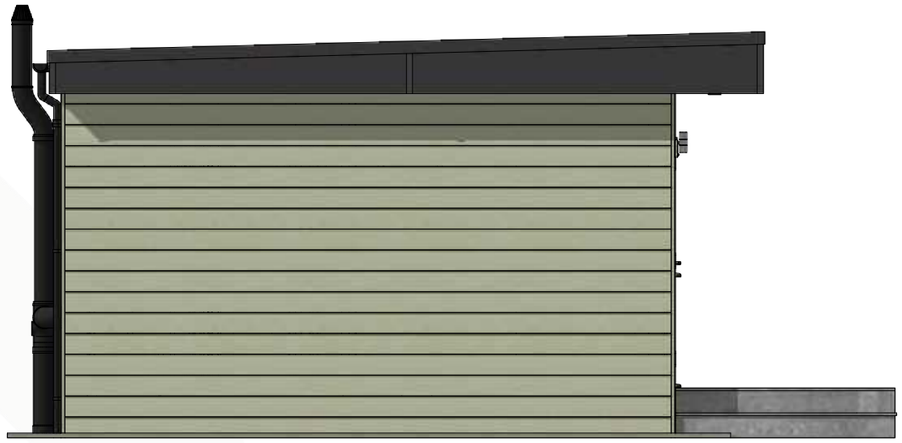


East Elevation

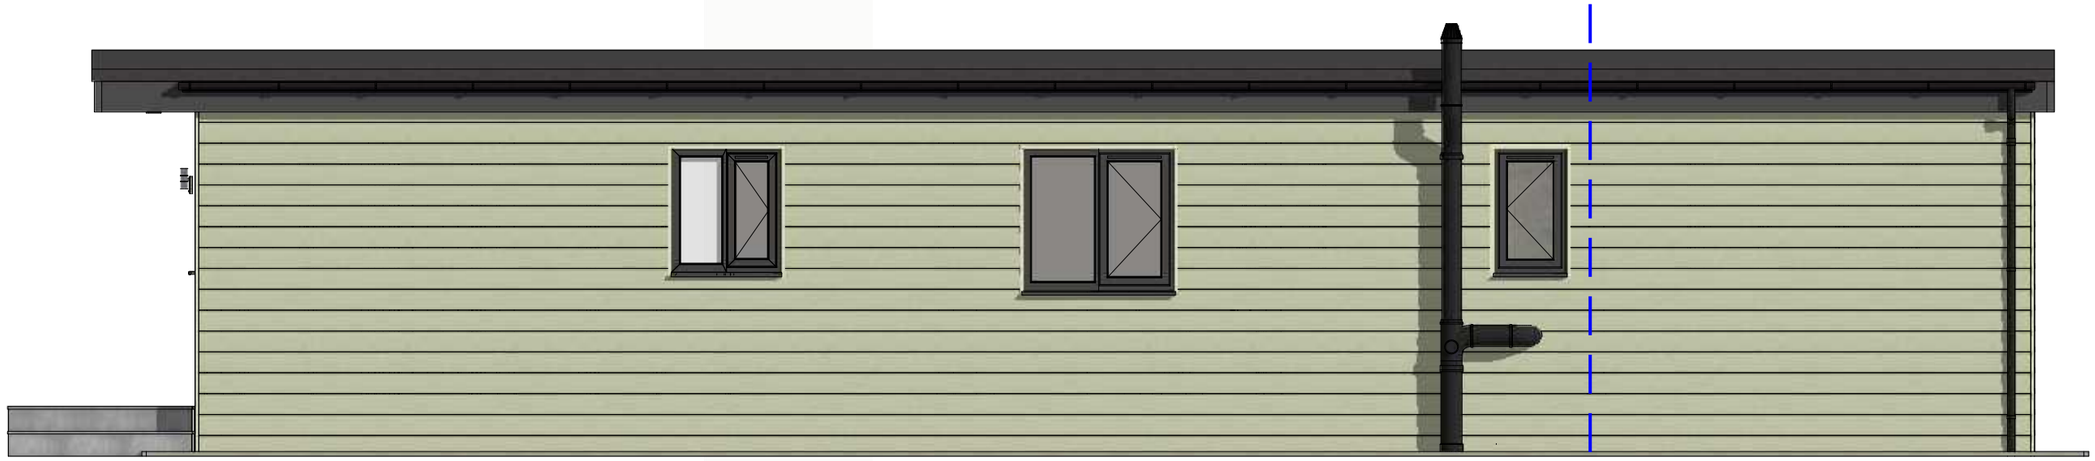

South Elevation

PROPOSED
JOINT
LINE

10m

1m

ELEVATIONS

Scale - 1-50 @ A3 A

iHus™
Building Individuality

Pete and Sue Lines,
63 Lavington Road,
Worthing,
Sussex,
BN14 7SH

Drawing Name: Elevations - Caravan
Drawn by: Tom G
Version: 1 **Revision:** 4
Date: January 30, 2024
Ref: 2172.10.23D.08