

scale bar 1/100

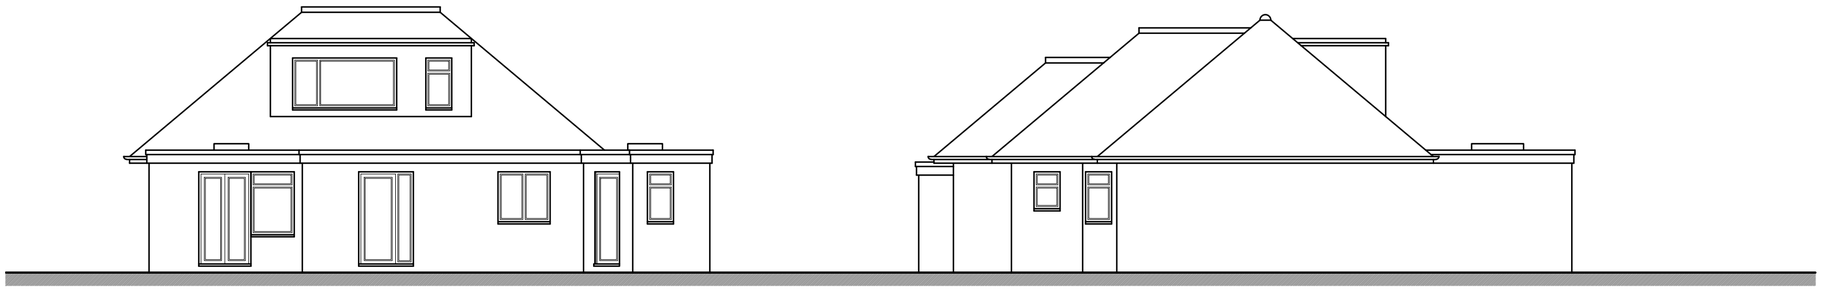

Rear (east) Elevation 1:100

Side (south) Elevation 1:100

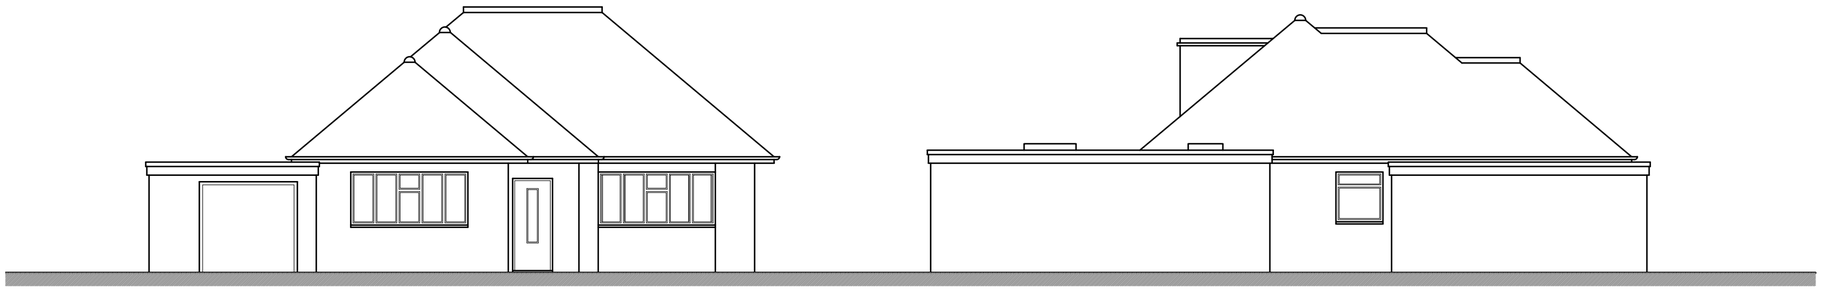

Front (west) Elevation 1:100

Side (north) Elevation 1:100



scale bar 1/1250



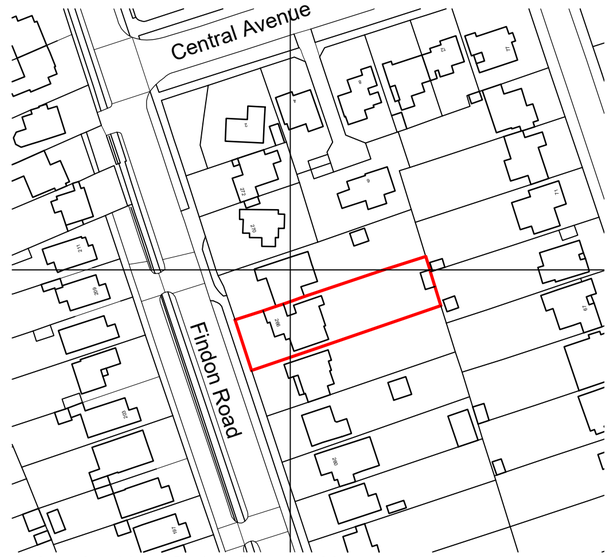

(c) Crown Copyright and Database Rights 2023 OS 100060020

Location Plan 1:1250

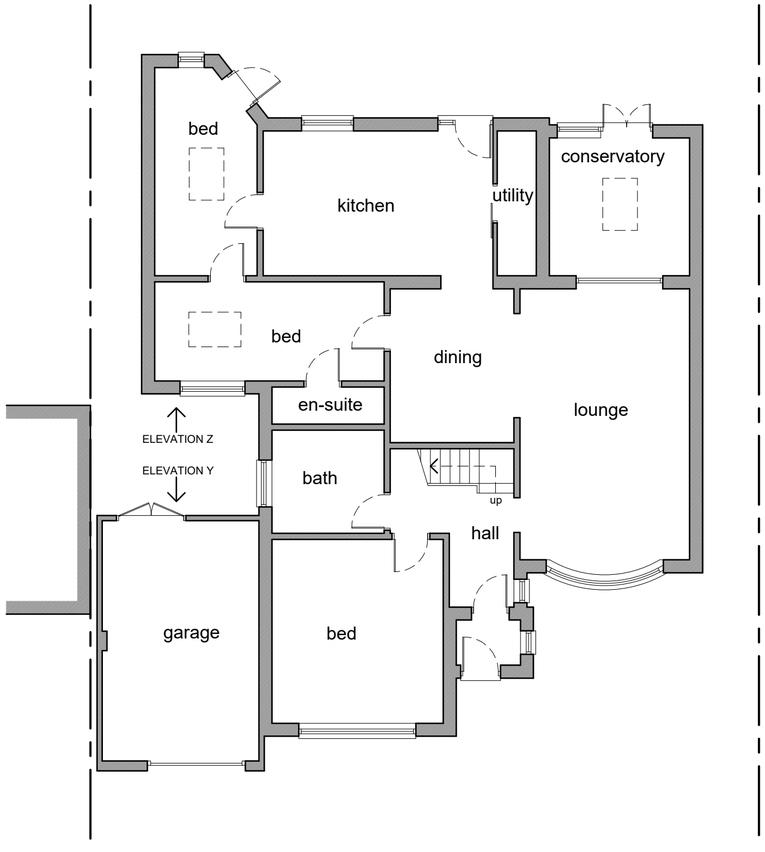

Ground Floor Plan 1:100

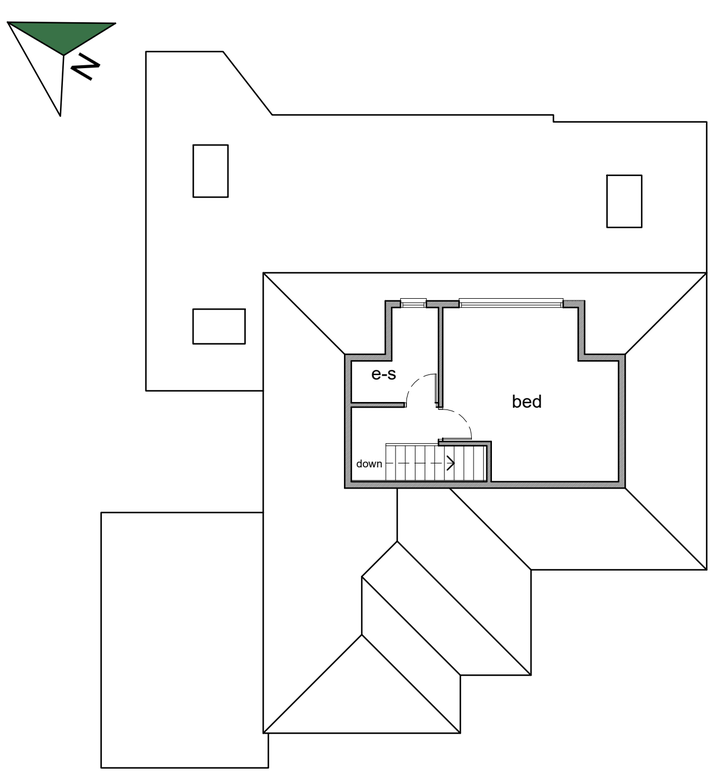

First Floor Plan 1:100

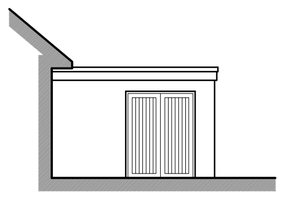

Elevation Z 1:100

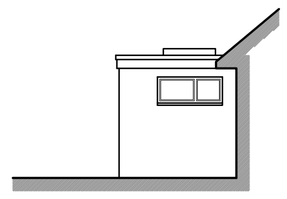

Elevation Y 1:100

Rev. B. - Elevations Y & Z added. - 11.01.24
Rev. A. - Plans updated. - 10.10.23

EDGEWAY ARCHITECTURE

PROJECT
Proposed Internal Alterations and Garage Conversion at
266 Findon Road, Findon Valley, Worthing, BN14 0HE.

DRAWING TITLE	PROCEDURE	CLIENT
Existing Plans & Elevations	Planning	Independent Lifestyles

SCALE	DATE	DRAWN BY	DRAWING NO.	REVISION
As shown @ A2	Sept. 2023	CRS	EA0061/PL1	A

Edgeway Architecture Limited, 66, New Road, Uckfield, East Sussex, TN22 5SX
Tel: 07799 472949 / Email: chris@edgewayarchitecture.co.uk