

scale bar 1/100

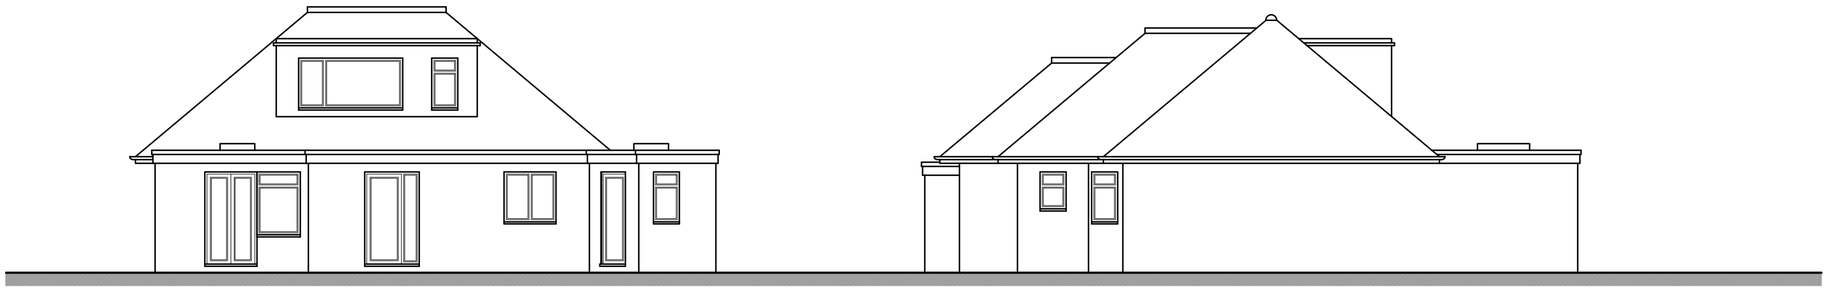

Rear (east) Elevation 1:100

Side (south) Elevation 1:100

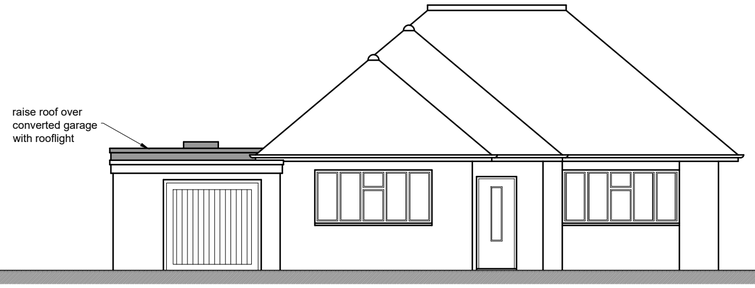

Front (west) Elevation 1:100

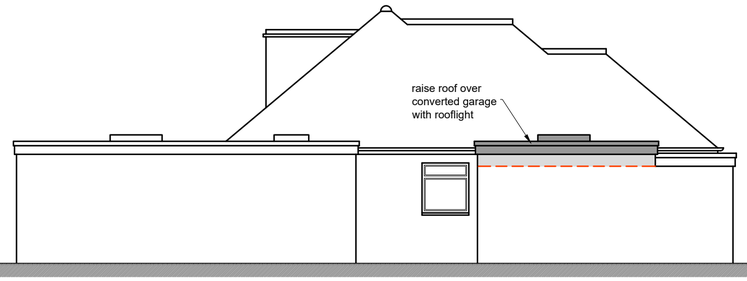

side(north) Elevation 1:100

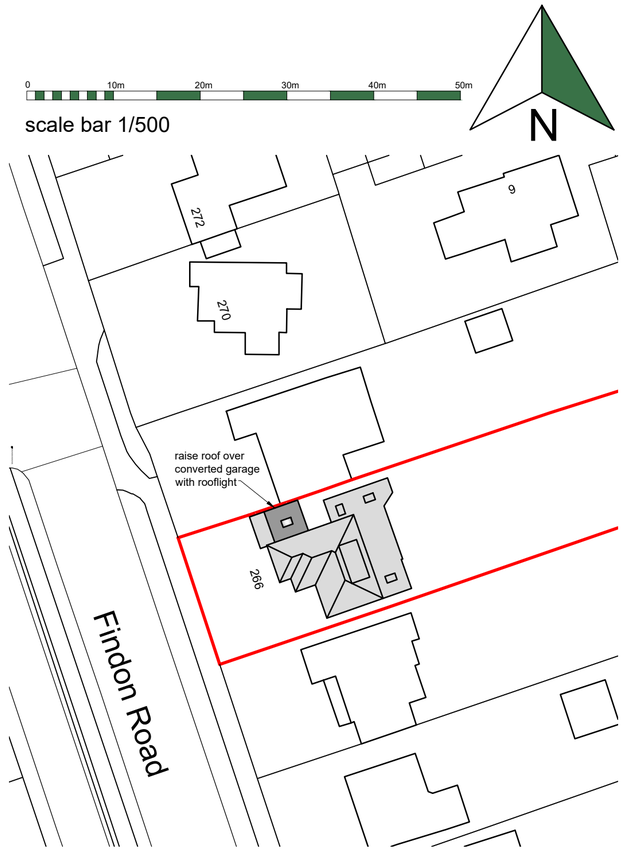

Block Plan 1:500

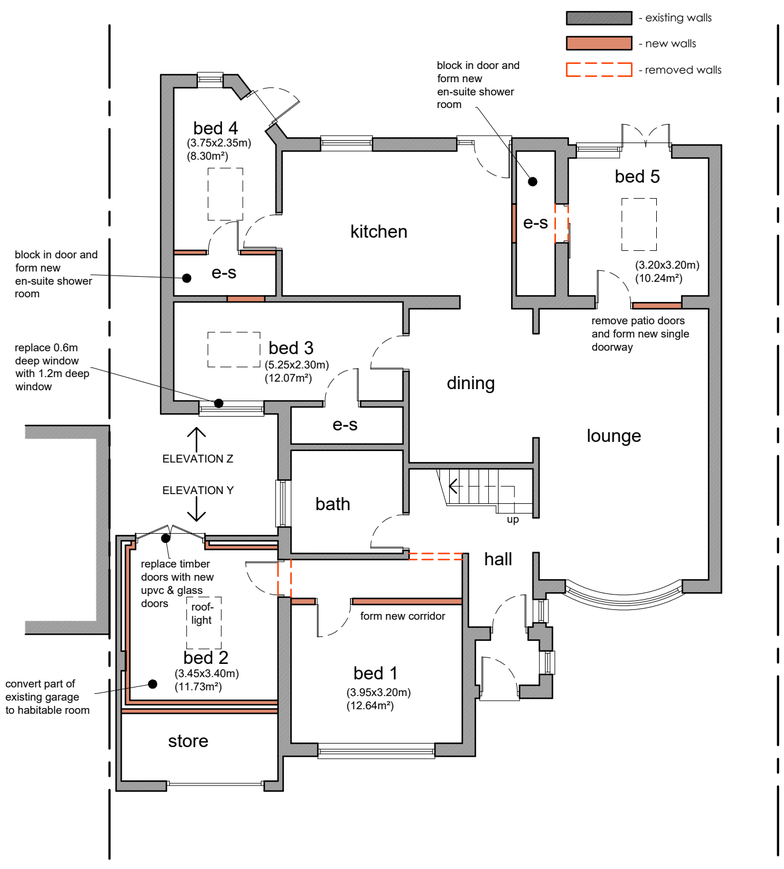

Ground Floor Plan 1:100

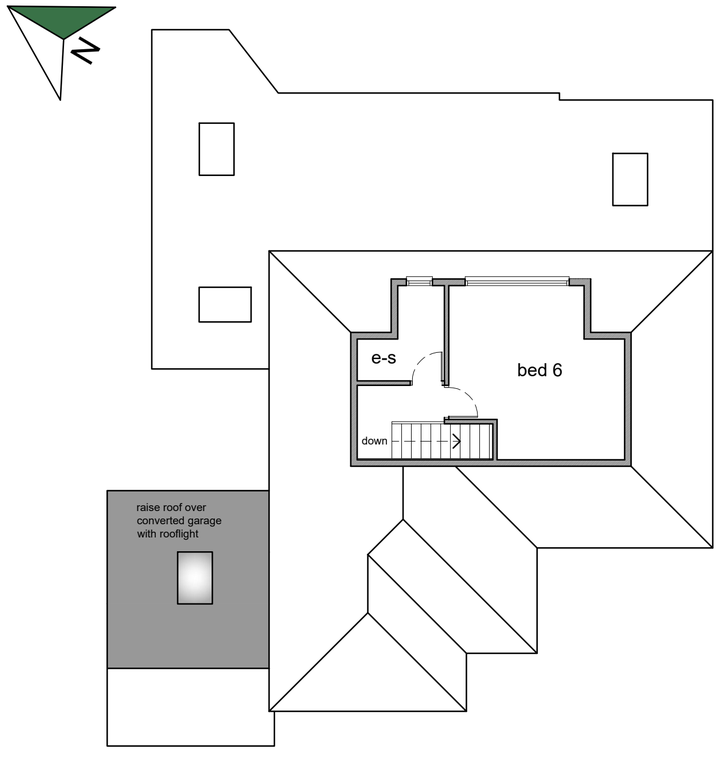

First Floor Plan 1:100

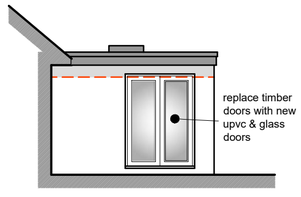

Elevation Z 1:100

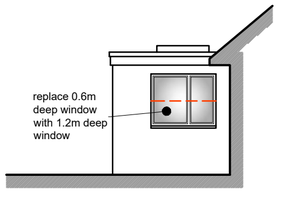

Elevation Y 1:100

Rev. B. - Sections Y & Z added. - 11.01.23
Rev. A. - Plans updated. - 10.10.23

EDGEWAY ARCHITECTURE

PROJECT
Proposed Internal Alterations and Garage Conversion at
266 Findon Road, Findon Valley, Worthing, BN14 0HE.

DRAWING TITLE	PROCEDURE	CLIENT
Proposed Plans & Elevations	Planning	Independent Lifestyles

SCALE	DATE	DRAWN BY	DRAWING NO.	REVISION
As shown @ A2	Sept. 2023	CRS	EA0061/PL2	B

Edgeway Architecture Limited, 66, New Road, Uckfield, East Sussex, TN22 5SX
Tel: 07799 472949 / Email: chris@edgewayarchitecture.co.uk