Front\North



Side\West

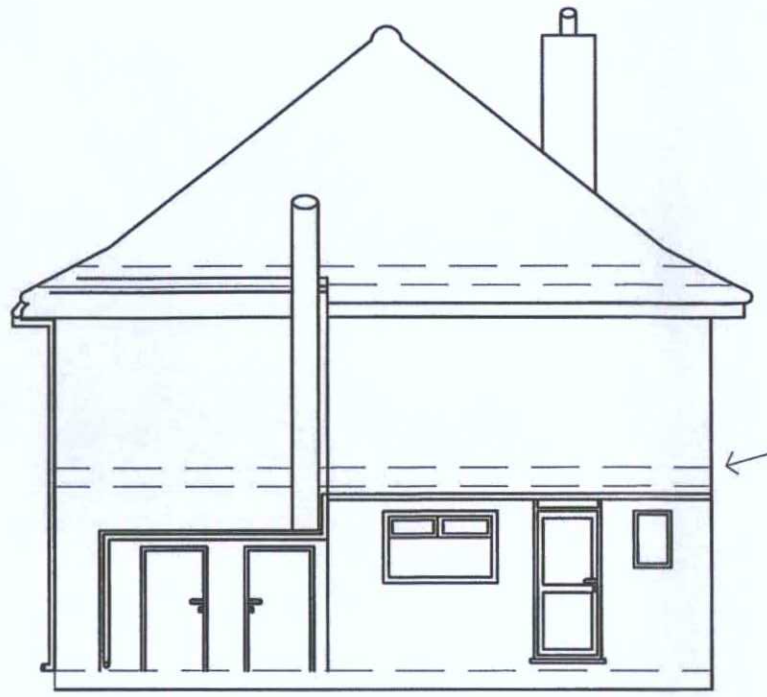

Rear\South



Side\East

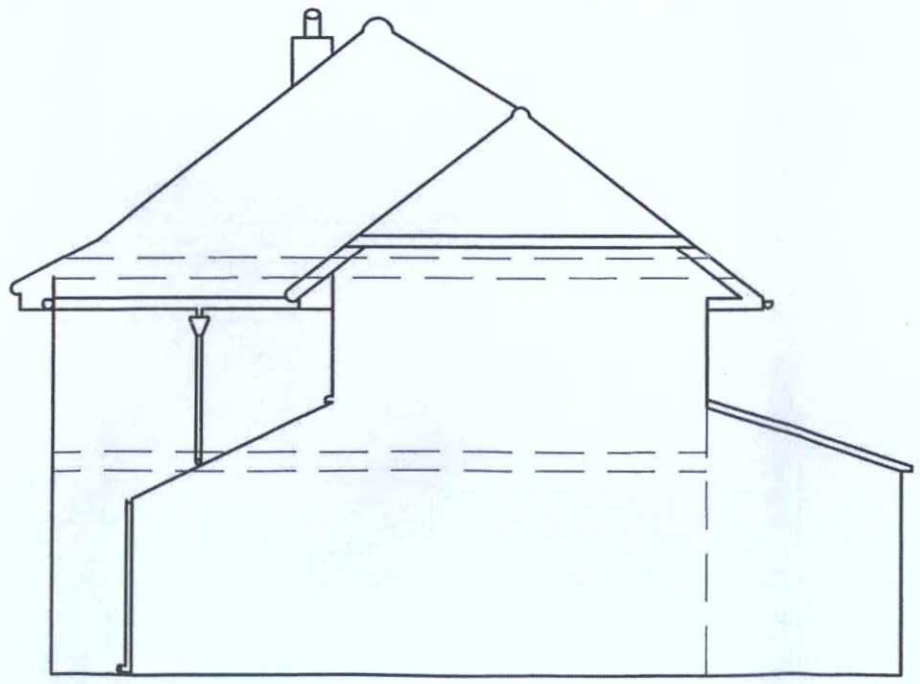

ADUR & WORTHING
PLANNING SERVICES

PLAN | AWDM/1632/16

DATE VALID | 25 OCT 2016

RICS	Ovenil Associates Limited 5 The Drive Hove BN3 3JE	303 Upper Shoreham Road Shoreham-by-Sea West Sussex BN43 5QA
DRG. NO: 8232/7	Scale: 1:100 @ A3	Drawn By: MAT / Date: August 2016 / Revision

Existing Elevations