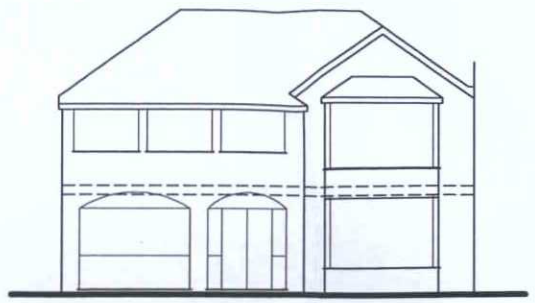

Existing Front (South) Elevation

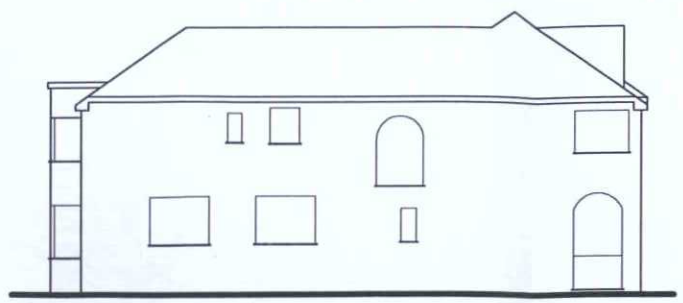

Existing Side (West) Elevation



Existing Rear (North) Elevation

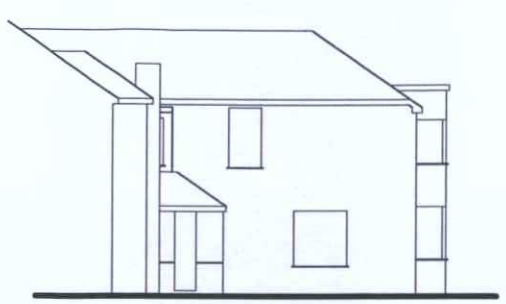

Existing Side (East) Elevation

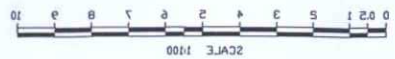

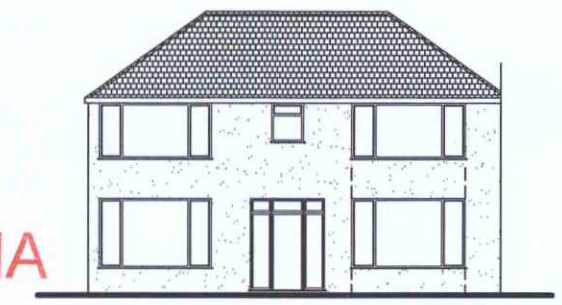

Proposed Front (South) Elevation

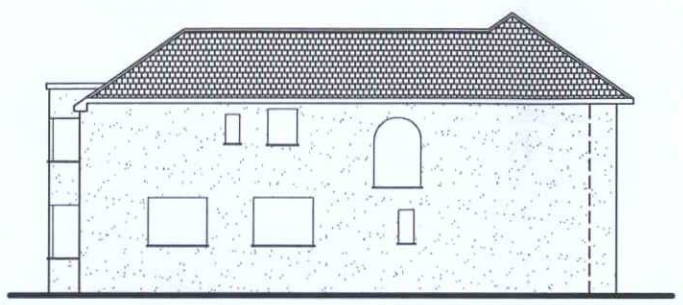

Proposed Side (West) Elevation



Proposed Rear (North) Elevation

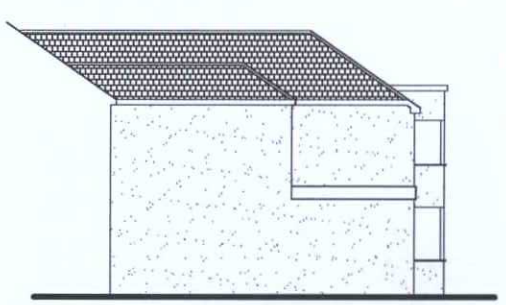

Proposed Side (East) Elevation

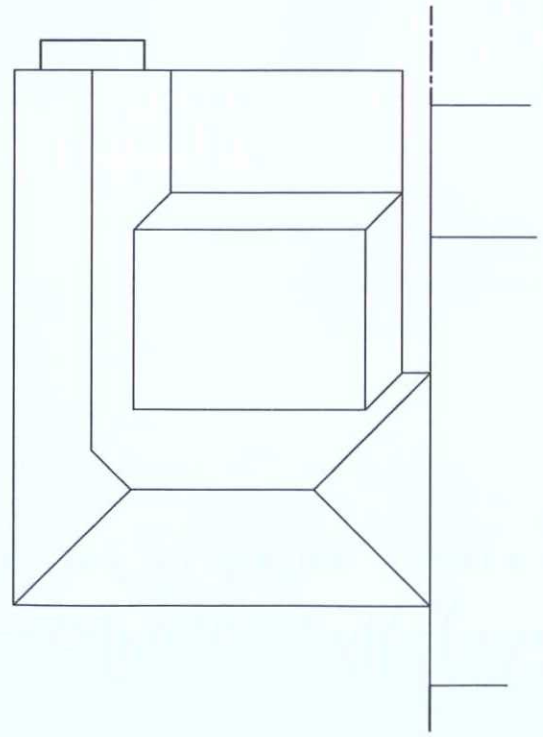

Proposed Roof Plan

AMENDMENT

ADUR & WORTHING
PLANNING SERVICES

PLAN	AWDM/1102/16
DATE VALID	Rec: 21/7/16.

Tony Rogers
Building Consultants
Address: 40 Dawn Crescent, Upper Beeding
West Sussex, BN44 3WH
Telephone: 01903 813222 Fax: 01903 813222

Rev.	Date:	Revision Description:
A	July 2016	Final floor flat roof altered to storey pitch

Client: Mr M Davies

Address: 42 Brighton Road
Shoreham
West Sussex
BN43 6RA

Project: Proposed

Scale: 1:100
Paper Size A1

Date: April 2016

Drawing No: 16/1129/05

Drawn By: AWP Revision: A