This drawing is copyright & the property of EC Harris & must not be copied in whole or in part without their written permission. Copyright is reserved. ©
This drawing must not be scaled.
The Contractor is to report all dimensional discrepancies & errors to the Contract Administrator prior to construction commencing.
It is essential that this drawing is read in conjunction with all specifications/ schedule of works & that all works are included for.

SAFETY HEALTH AND ENVIRONMENTAL (SHE) INFORMATION

Based upon the assumption that all works will be undertaken by competent contractors working, where appropriate, to approved method statements, the designer would draw the reader's attention to the **significant** residual SHE risks that have not been eliminated from the designs shown on this drawing by the design process.

CONSTRUCTION, OCCUPANCY AND DEMOLITION

(List below the significant residual risks for EACH of these three phases of operation).

Where the designer determines that, so far as is reasonably practicable, there are no foreseeable significant residual design risks associated with that phase of operation the statement "NO FORESEEABLE SIGNIFICANT RESIDUAL DESIGN RISKS IDENTIFIED" shall be displayed (no section shall be left blank).

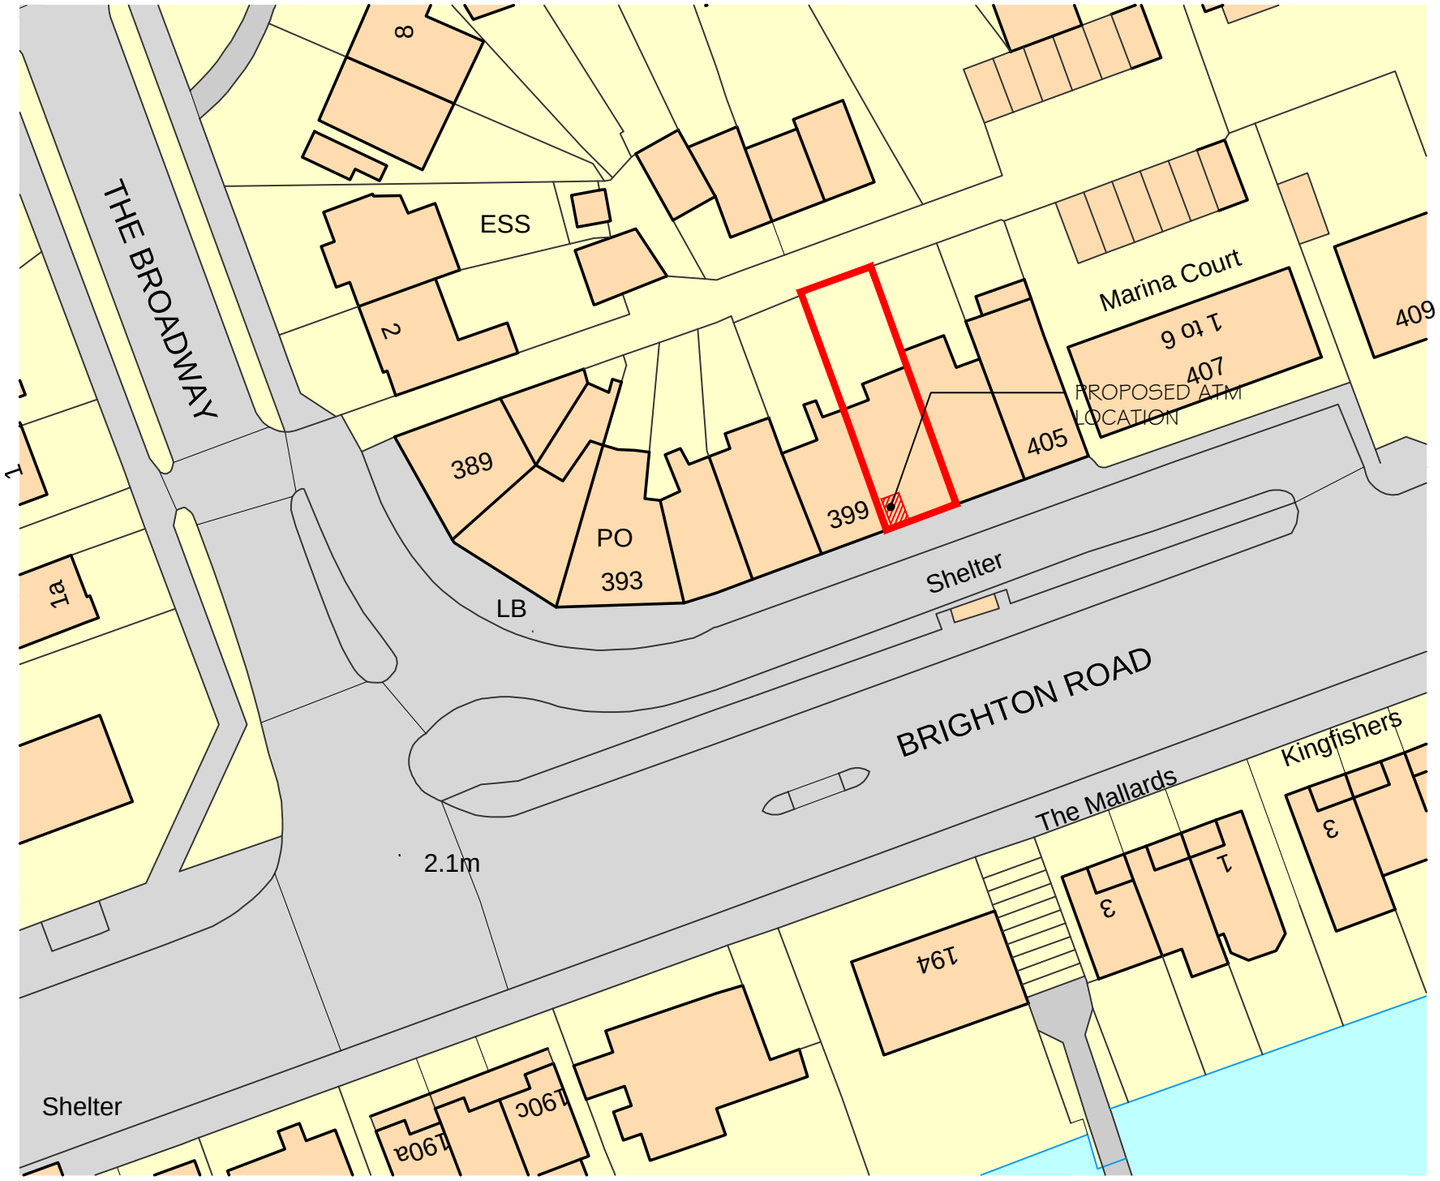

Ordnance Survey, (c) Crown Copyright 2015. All rights reserved. Licence number 100022432

BROADWAY - 0599085
BLOCK PLAN 1 : 500@A3
125sqm

N

0 10 20 30 40 50m
Scale 1:500

C:\Users\MetcalfC\Desktop\Broadway 0599085 Plans.dwg

Rev No.	Comments	Date

Client
BANK OF IRELAND

Project title
OFFSITE ATM INSTALLATIONS
401 BRIGHTON ROAD, LANCING,
WEST SUSSEX. BN15 8JX

Drawing title
BROADWAY POST OFFICE
BLOCK PLAN

Drawing status
DRAFT

Job No.	Project co-ordinator
24820100	
Scale	**Date**
1:500@A3	22.09.2015
Drawn by	**Checked by**
SW	
Dwg. No.	**Rev. No.**
BRO/04	

EC HARRIS
BUILT ASSET CONSULTANCY
AN ARCADIS COMPANY

EC HARRIS LLP
500 Avebury Boulevard,
Central Milton Keynes.
MK9 2BE
t +44 (0)1908 547960
www.echarris.com