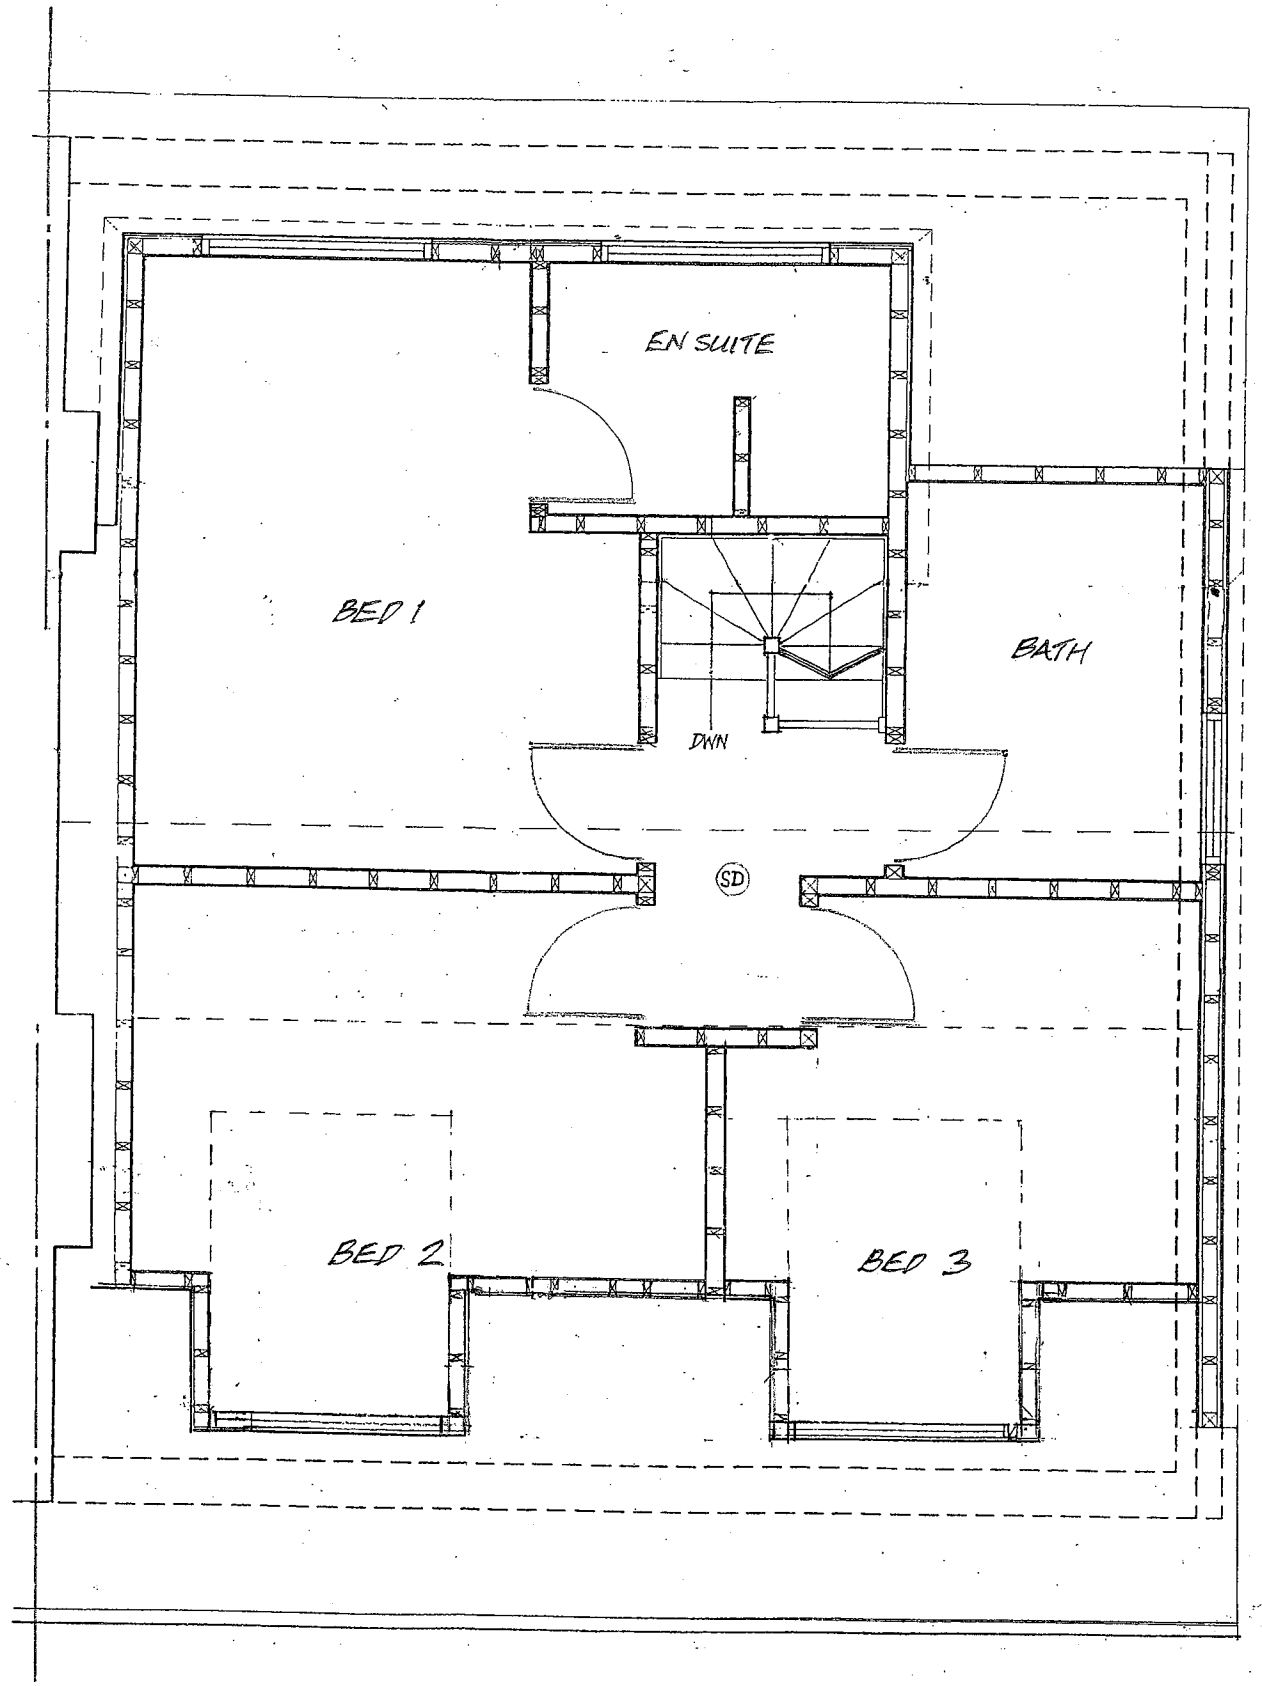

FIRST FLOOR PLAN

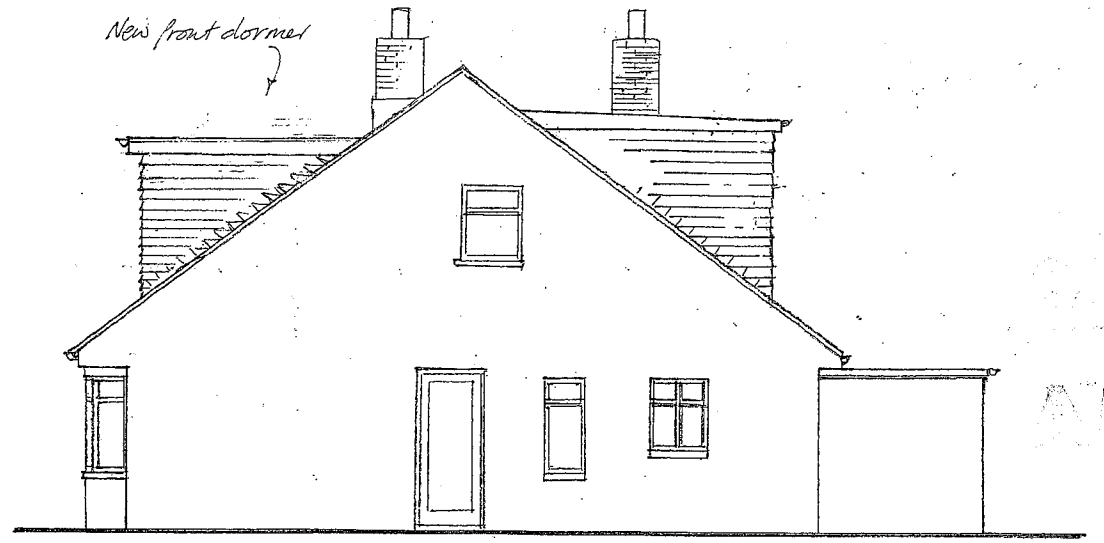

SOUTH ELEVATION

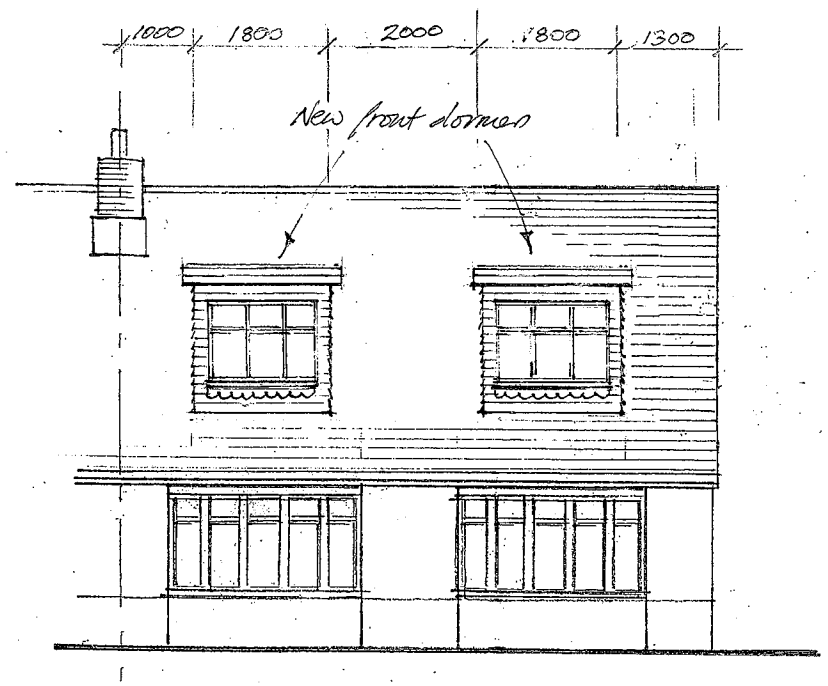

WEST ELEVATION

All dimensions to be checked on site.

APP/02457/10

11.01.11

ATTENDRAWING

C	Dormers reduced in size & flat roofs added 7/1/11
B	West Elevation revised 30/10/10
A	Front dormers revised 14/10/10

REVISIONS

M.J.J. TANNER
SOUTH HAMBYE
16 NORTH LANE
EAST PRESTON
WEST SUSSEX BN16 1DA
TEL/FAX: 01903 774211

MR & MRS I McLAUGHLIN
25 GRINSTEAD LANE
LANCING
BN15 9DU
Tel 01903 765629

NEW FRONT DORMERS TO EXISTING ROOMS IN ROOF

1ST FLOOR PLAN & ELEVATION

DATE	OCT 2010
SCALE	1:50
DRG No	808-1 C