All dimensions to be checked on site


ADUR & WORTHING
PLANNING SERVICES

PLAN AWDM/1514/13


DATE VALID 10 DEC 2013




PROPOSED EAST ELEVATION

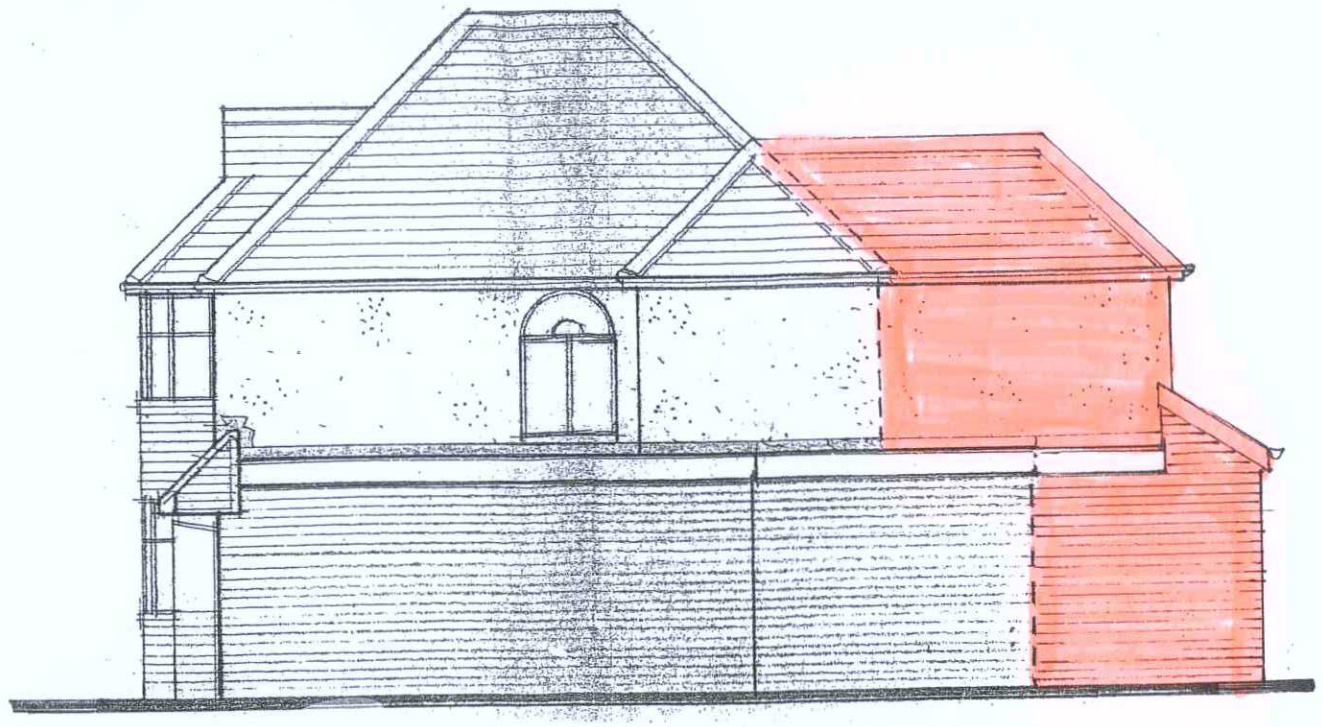

PROPOSED NORTH ELEVATION

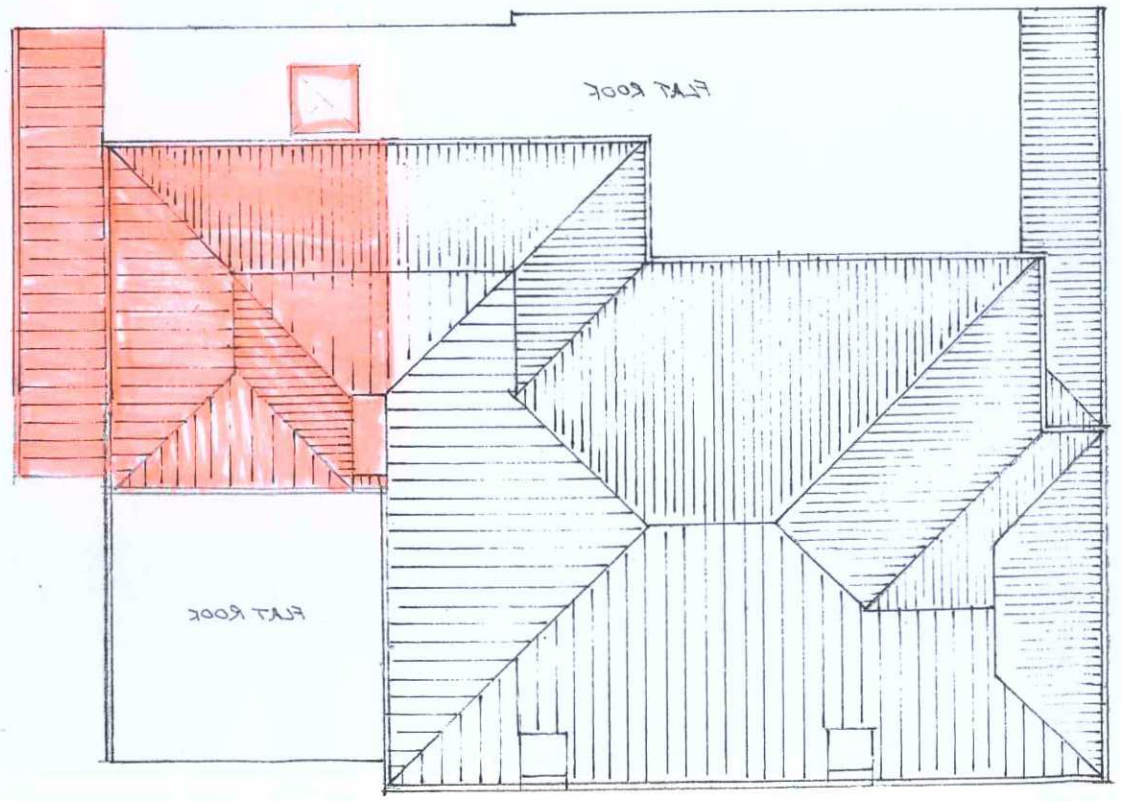

PROPOSED ROOF PLAN

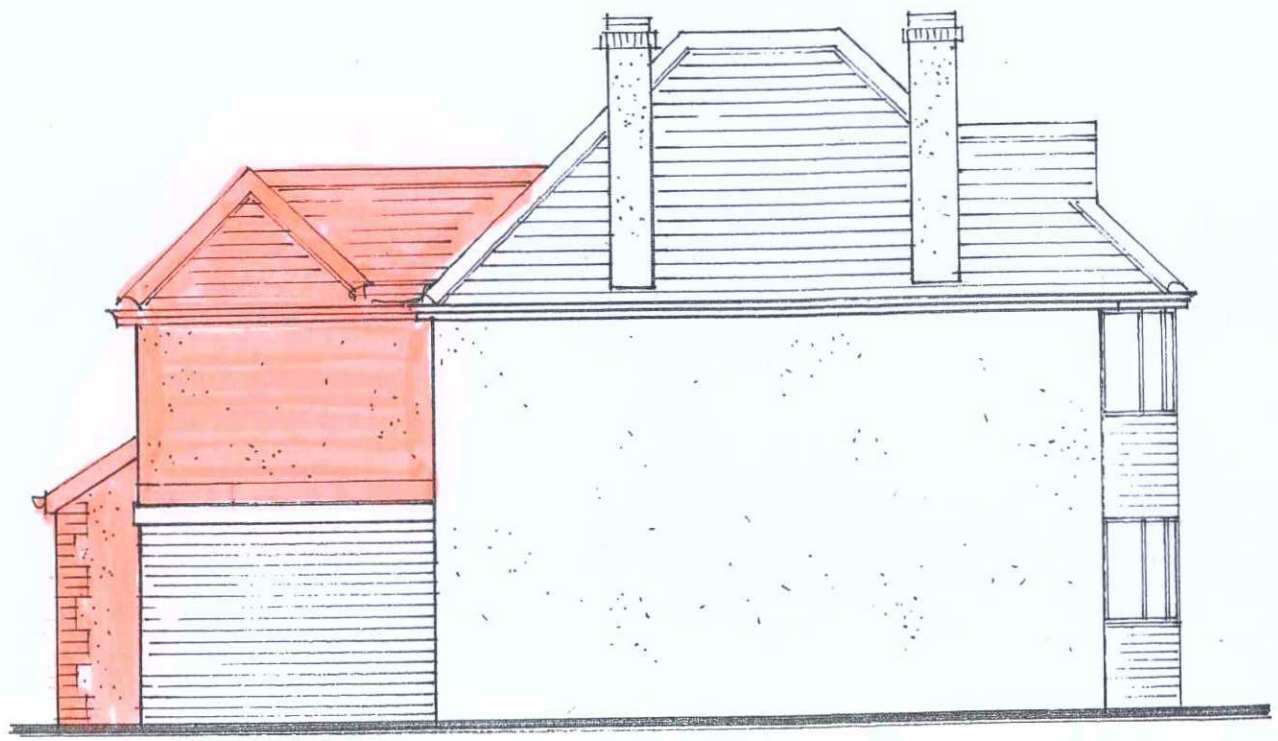

PROPOSED SOUTH ELEVATION

REVISIONS

M.J.J. TANNER
SOUTH HAMBYE
16 NORTH LANE
EAST PRESTON
WEST SUSSEX BN16 1DA
TEL/FAX: 01903 772211

Mr & Mrs C BLACKBURN
21 ORPETLA CRES
SOUTHWICK BN42 4LA

Ref.

TWO STOREY REAR EXTENSION

PROPOSED ELEVATIONS

DATE Sept 2013

SCALE 1:100

DRG No 907 - 7