All dimensions to be checked on site

ADUR & WORTHING PLANNING SERVICES	
PLAN	AWDM/1514/13
DATE VALID	10 DEC 2013

REVISIONS

M.J.J. TANNER
SOUTH HAMBYE
16 NORTH LANE
EAST PRESTON
WEST SUSSEX BN16 1DA
TEL/FAX: 01903 772211

Mr & Mrs C BLACKBURN
21 OLDFIELD CRES
SOMPTING BN15 9HA

Ref


TWO STOREY REAR EXTENSION

LOCATION & BLOCK PLANS

DATE SEPT 2013

SCALE 1:500, 1:1250

DRG No 907 - 1

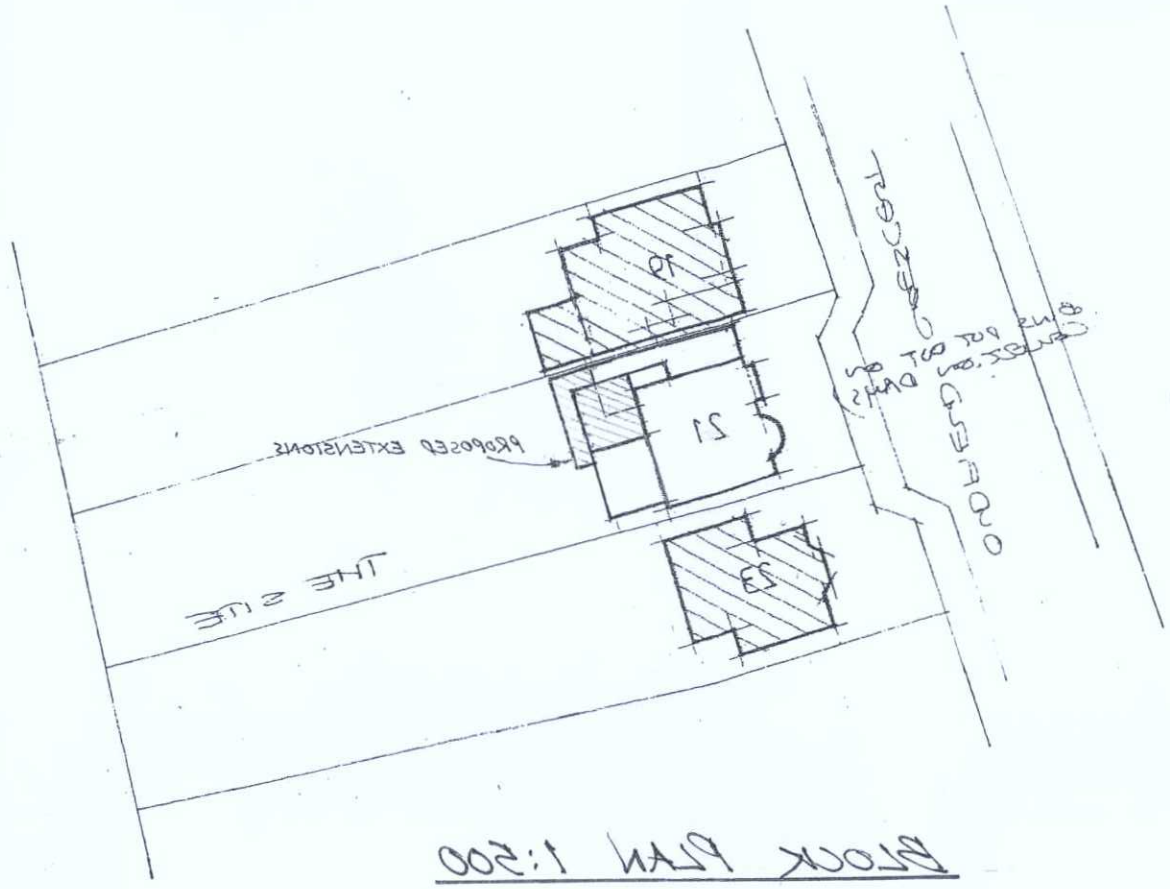

BLOCK PLAN 1:500



LOCATION PLAN 1:1250