ADUR & WORTHING
PLANNING SERVICES

PLAN	AWDM/ 1501/13
DATE VALID	- 6 DEC 2013

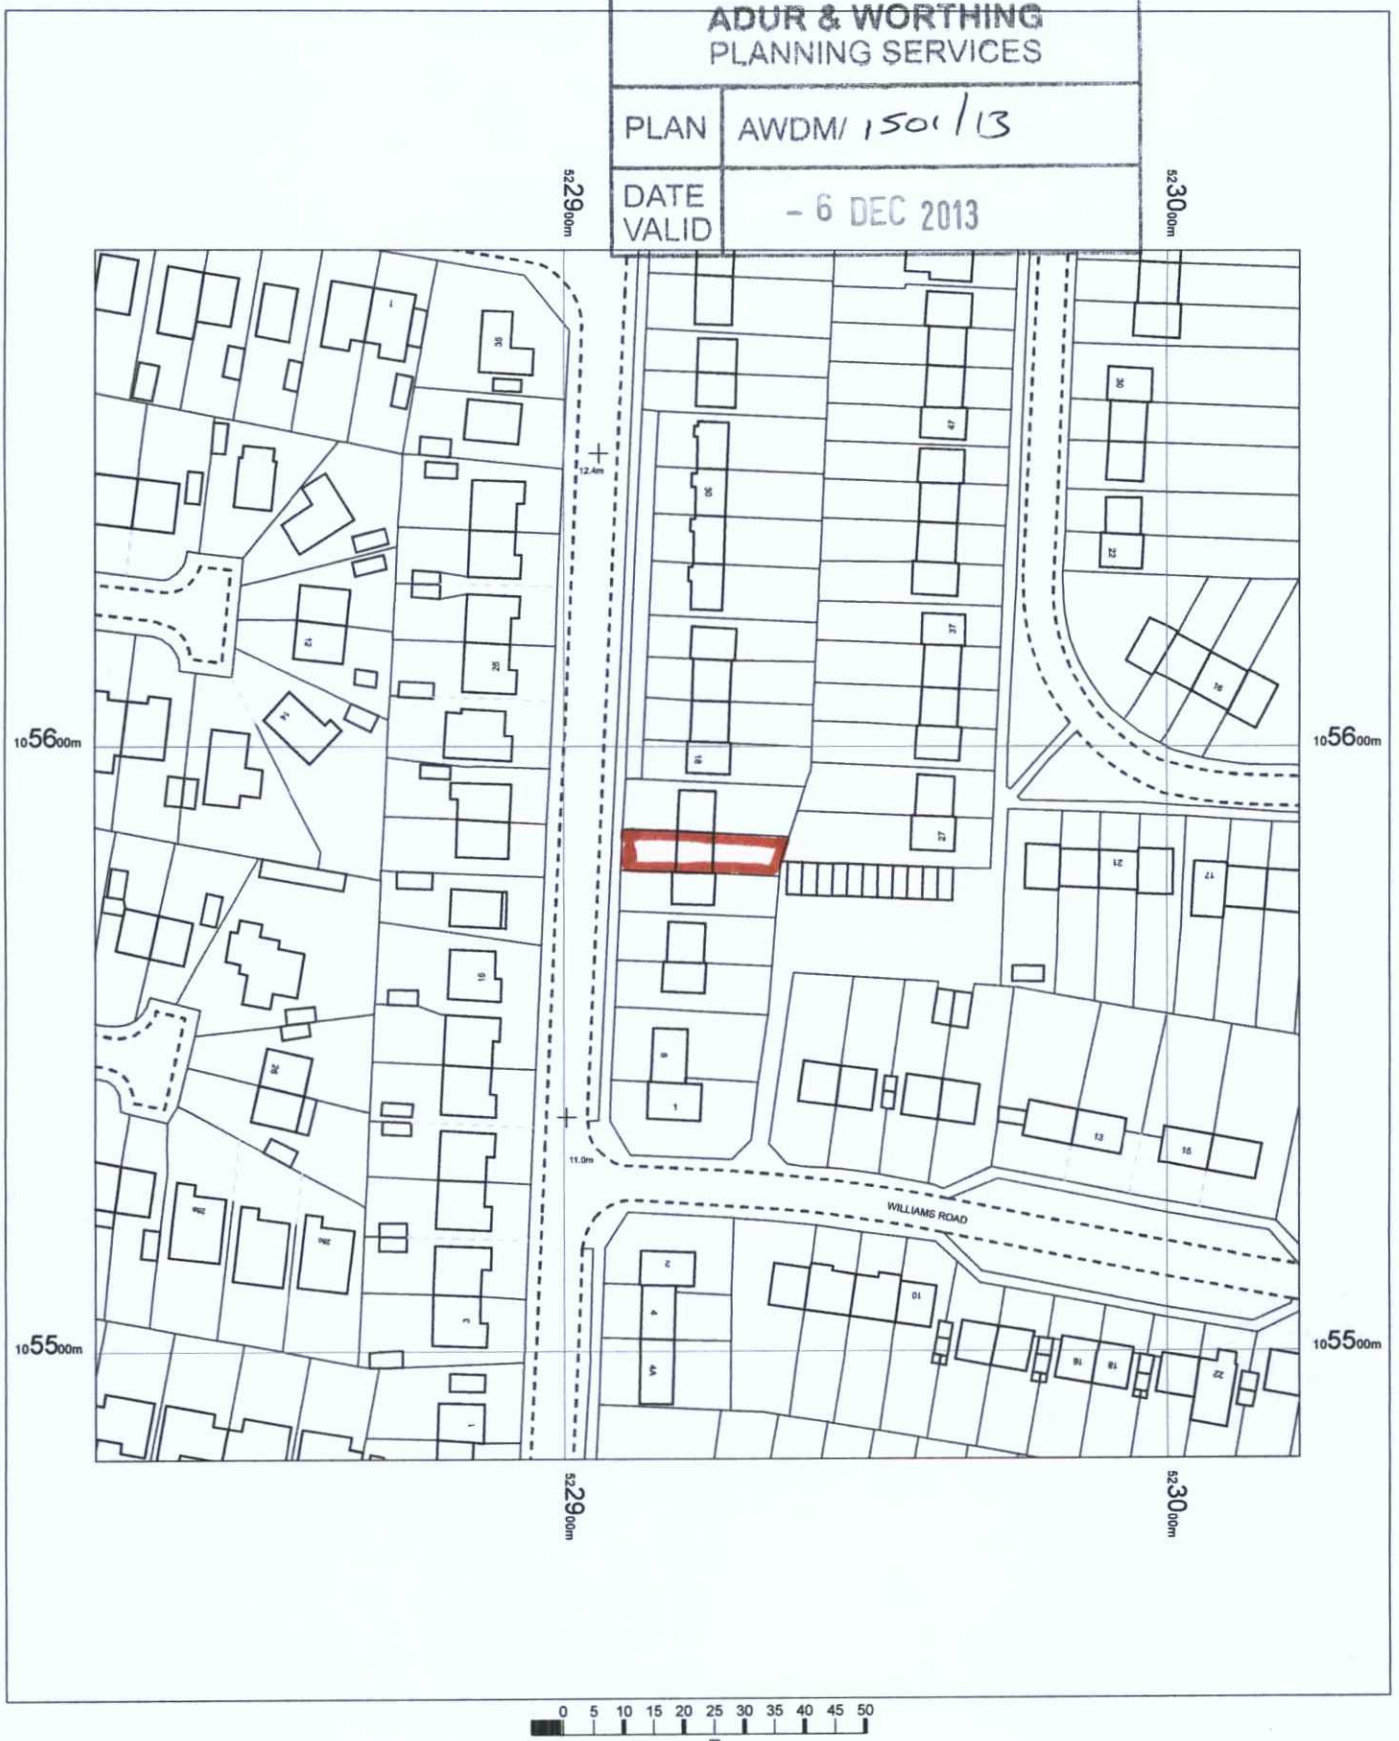

0 5 10 15 20 25 30 35 40 45 50
m

14 Hammy Lane
Shoreham by Sea
BN43 6GL

1952/2

OS MasterMap 1250/2500/10000 scale
26 November 2013, ID: MDP-00277040
www.mapdataportal.co.uk

1:1250 scale print at A4, Centre: 522922 E, 105582 N

©Crown Copyright Ordnance Survey. Licence no. 100019980

N

Mapping sourced from Ordnance Survey

MAPS@ Aworth
SURVEY CONSULTANTS