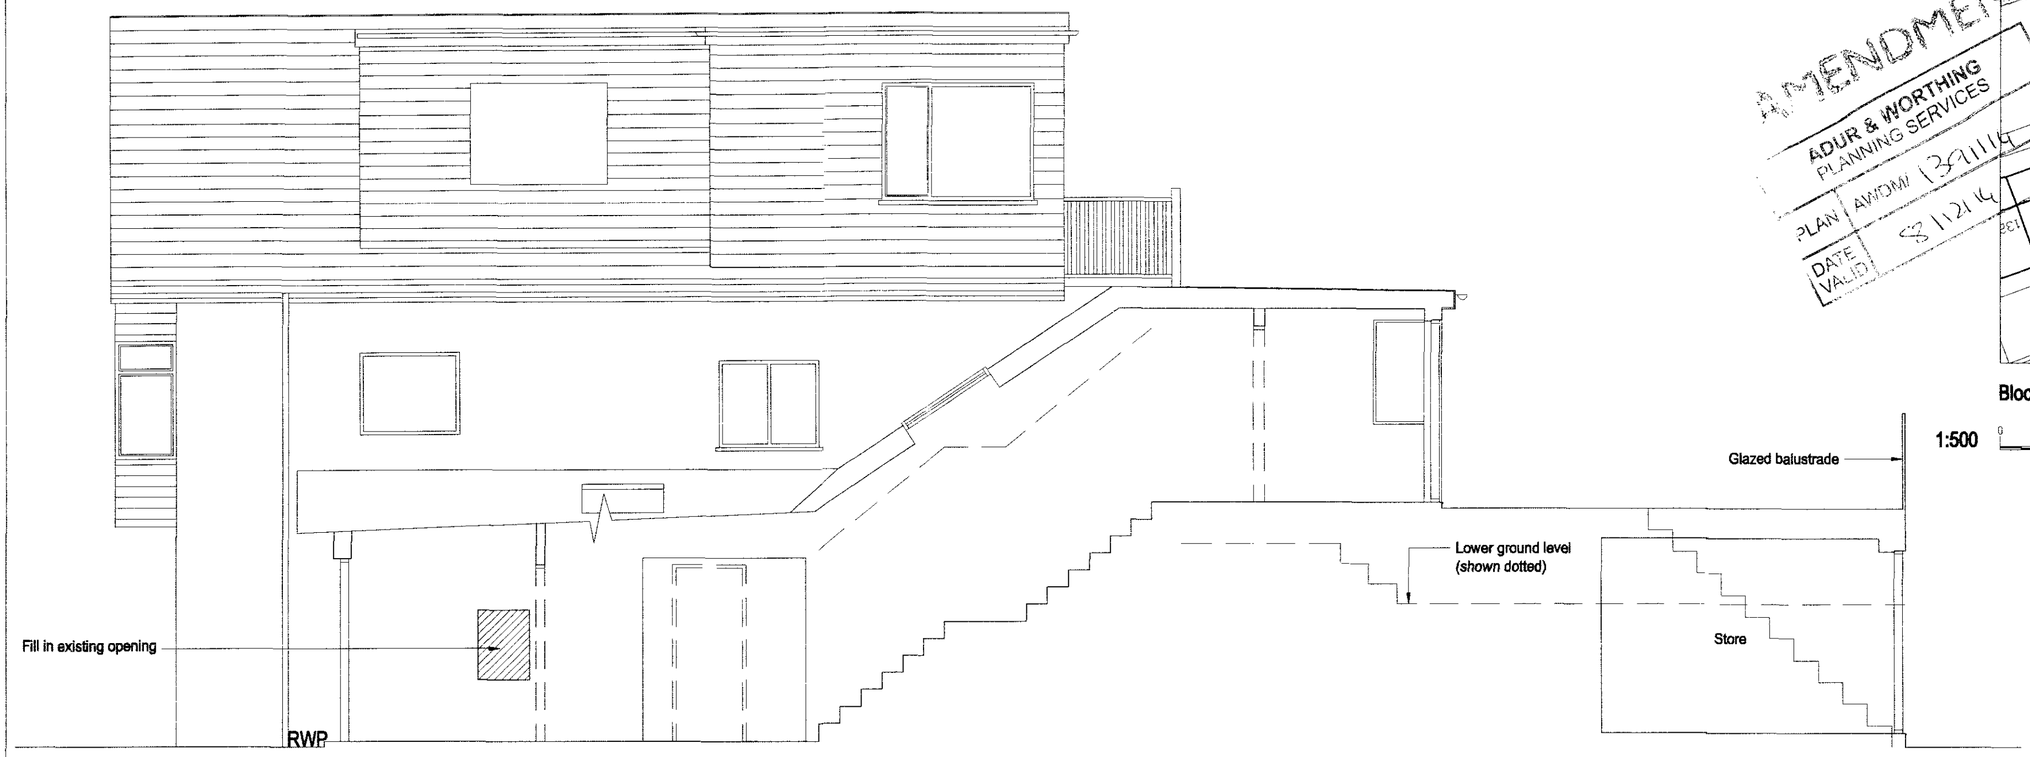

Proposed Sectional Side Elevation A-A 1:50

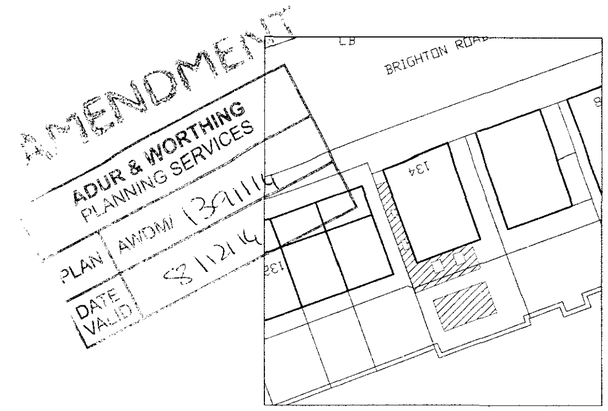

Block Plan 1:500

1:500 0 10 20 30 40 50m

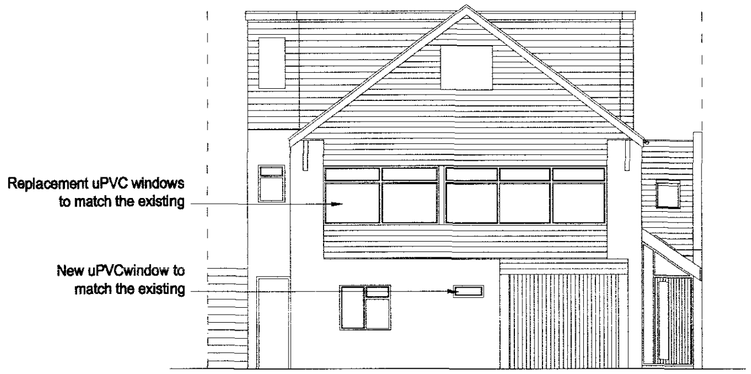

Proposed Front Elevation 1:100

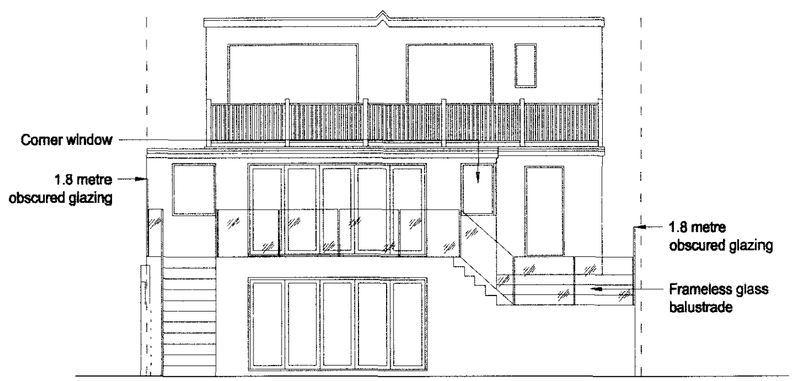

Proposed Rear Elevation 1:100

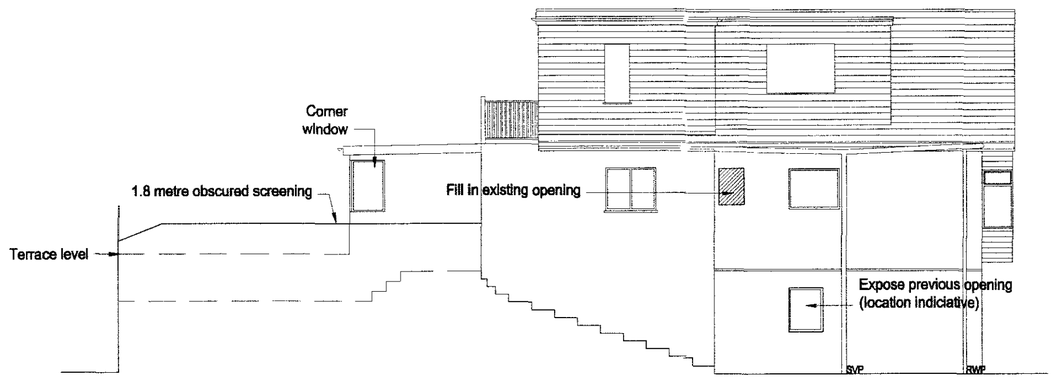

Proposed Side Elevation 1:100

1:100 0 1 2 3 4 5 6 7 8 9 10m

1:50 0 1 2 3 4 5 6 7 8 9 10m

Rev. B - 08.12.14 Amendments as clouded
Rev. A - 13.11.14 Amendments as clouded amendments

bpm Architectural Services Limited

client: Marc Polley & Carys Rowan

Project: Garden Flat
134 Brighton Road
Lancing
West Sussex, BN15 8LN

Project ref: 1163 Drawing No. 04B

drawing title: Proposed Elevations and Section

drawn by: T D / C Darby

date: Sept 14 scale: 1:50/100@ A2

www.bpmnet.co.uk
info@bpmnet.co.uk

Do not scale off drawing, check all dimensions on site before all work is commenced. All goods materials workmanship to conform with current building regs BSS and COP's