05/0930

WORTHING BOROUGH COUNCIL
PLANNING SECTION
RECEIVED 27 JUN 2006
TO LMN | REF No 1998
INSTRUCTION | WB/

Mr & Mrs W. Fullman
47 Cuckfield Crs.
Worthing
West Sussex BN13 2EB
Tel: 01903 695484

Dear Linda.

Re: Possible loft Conversion.

As discussed on Friday 23rd June, please find enclosed Parts of our current Plans for our extension that is currently being built.
We are going to put a flat roof on at the moment but it has now been suggested that at the time of going into the roof to put one room up there we could put a pitch roof on & put two bedrooms up there.
This would be as an alternative to leaving the flat roof & putting a Dorma across the back.
As discussed please could you give us an informal dicision before employing an architect to draw up the plans officially.
I hope this makes sense, if not please contact me on the above number or My mobile 07711 477 667.
Thank you for your help.

Regards.

Samantha & Wayne Fullman.

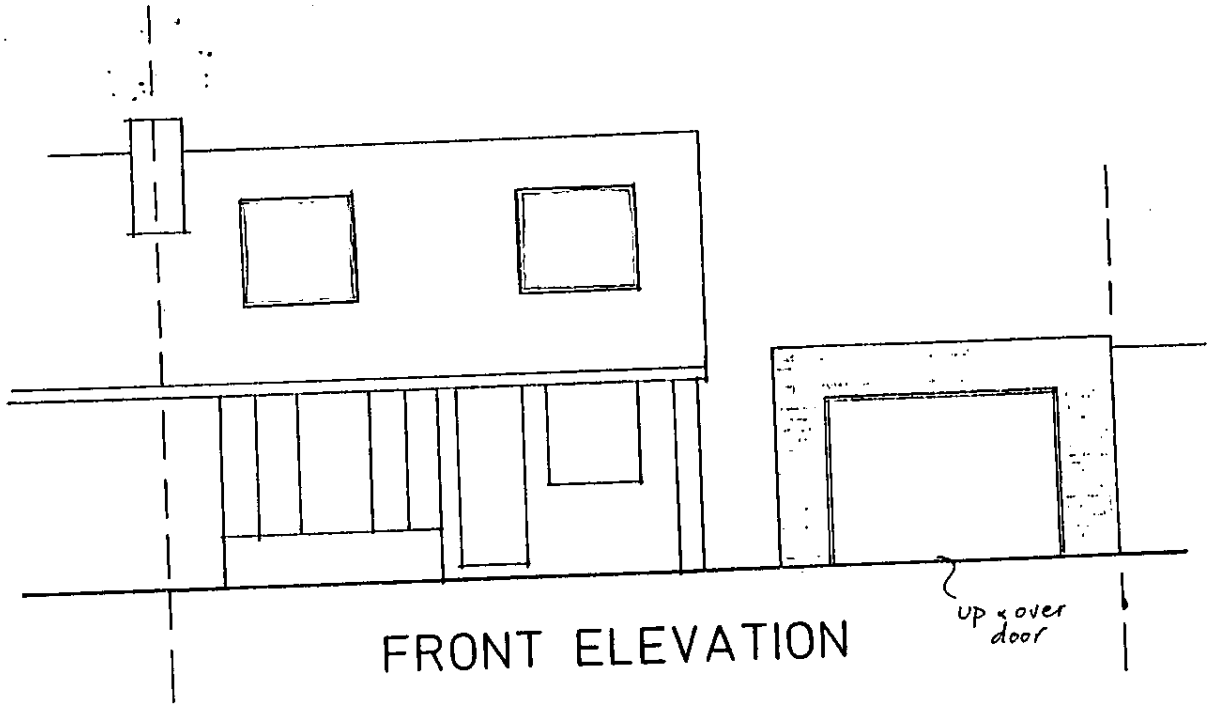

FRONT ELEVATION

Velux windows or similar @ front.

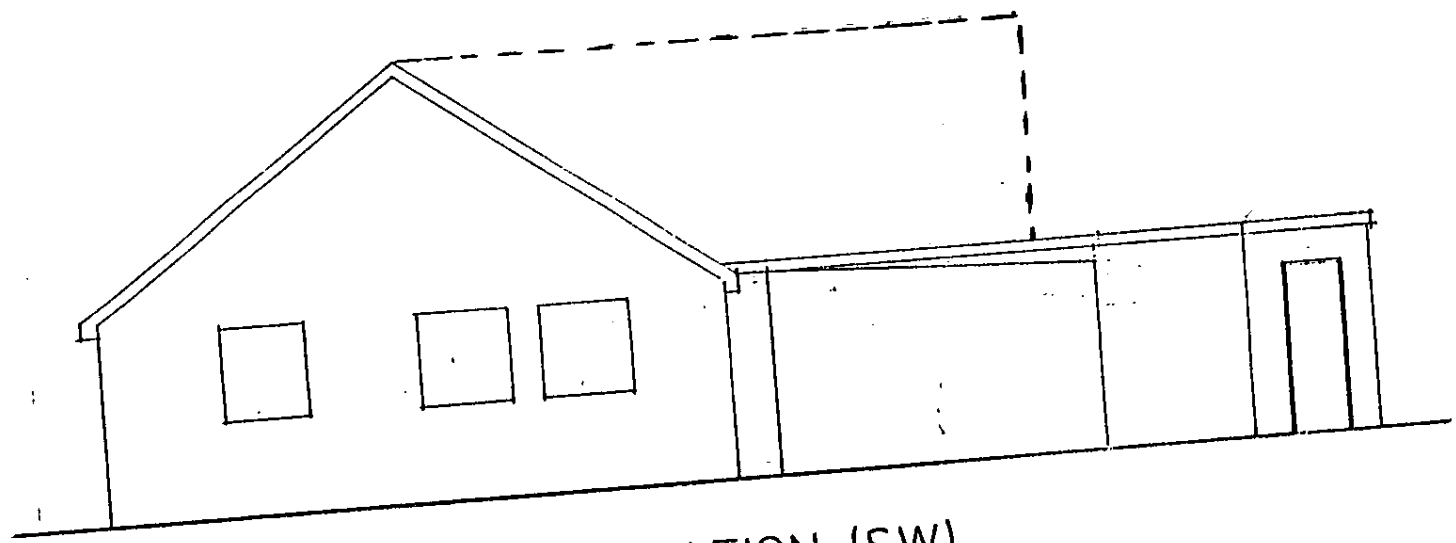

SIDE ELEVATION (SW)

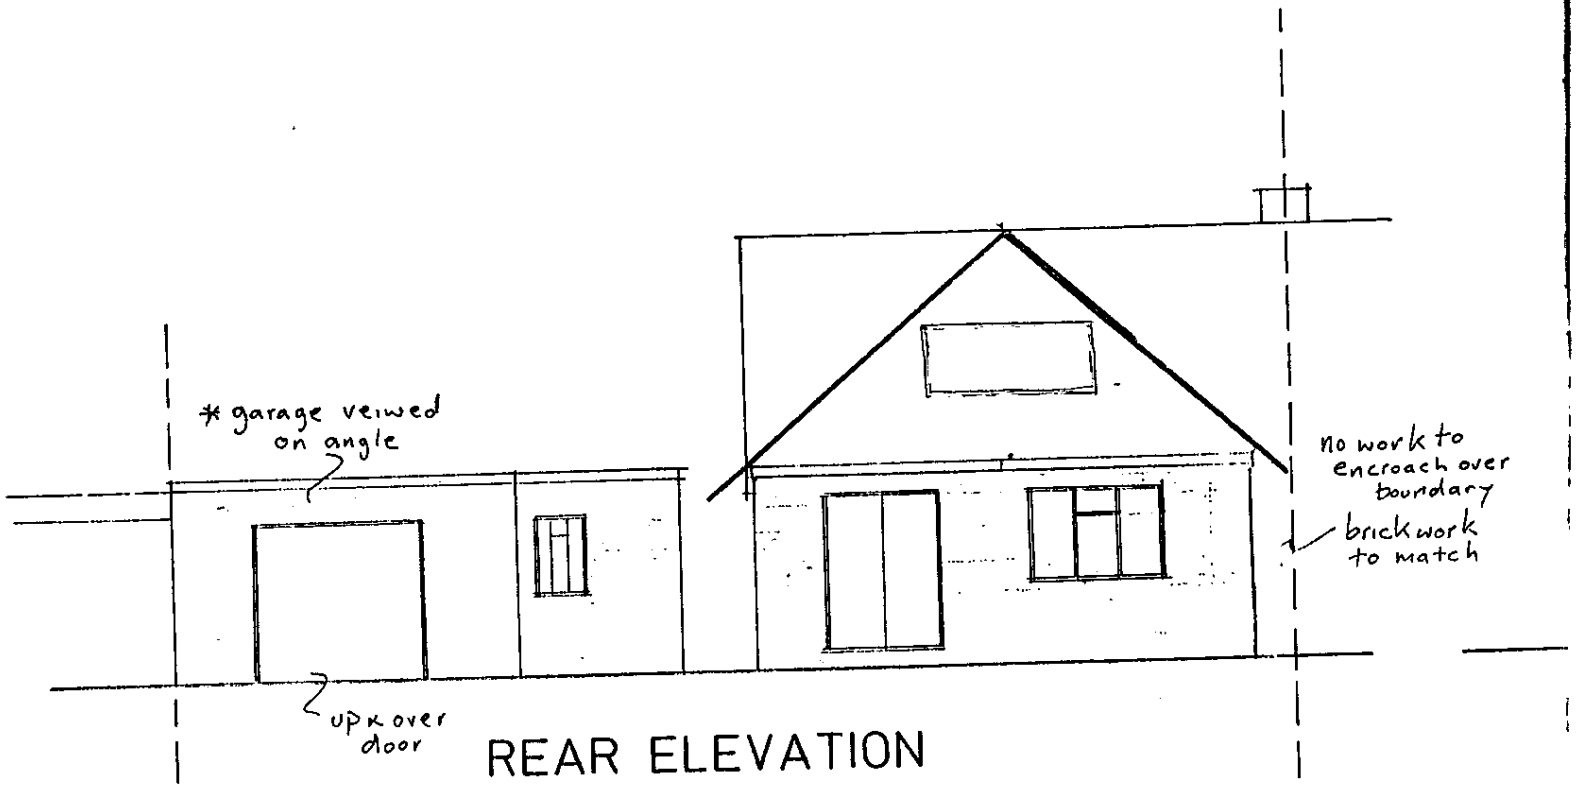

REAR ELEVATION