



West facing elevation (existing)


Front Street Elevation as Existing

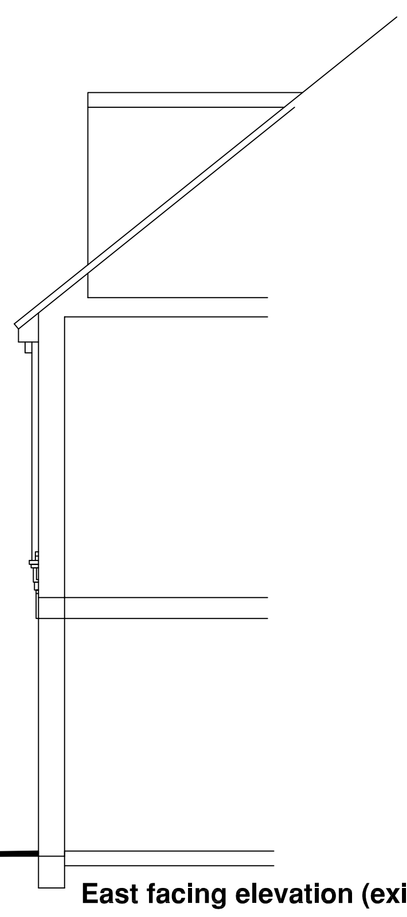


East facing elevation (existing)

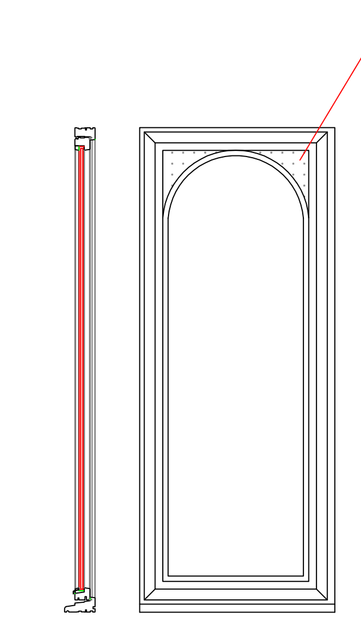

Proposed west facing window

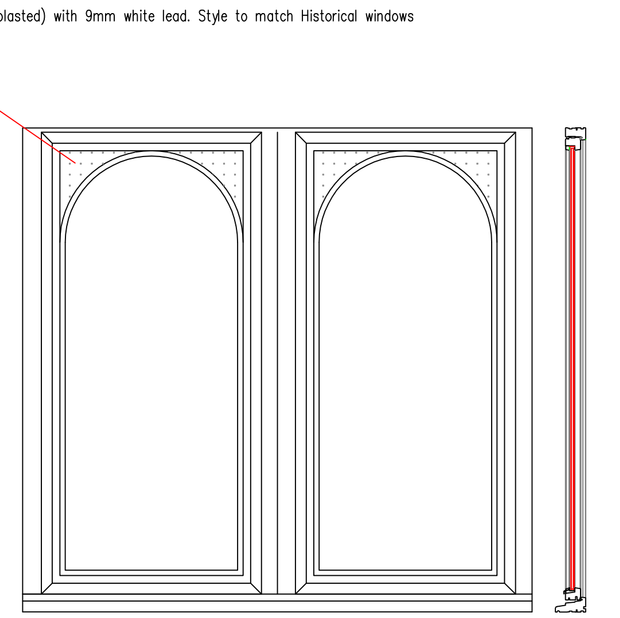

Proposed south street facing windows (folding sliding opening)

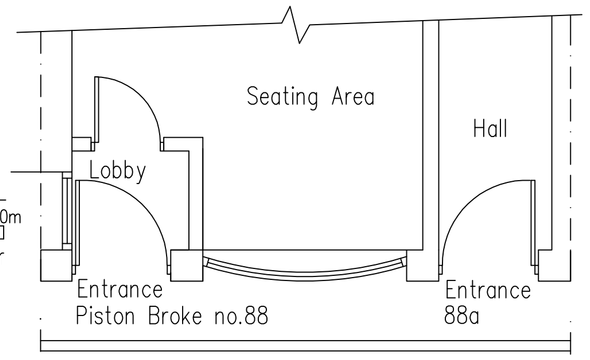

2 Part Ground Floor Plan As Existing


1m 2m 3m 4m 5m 6m 7m 8m 9m 10m


1:50 Scale Bar




Proposed sign dimensions and materials Rev A

DO NOT SCALE FROM THIS DRAWING EXCEPT FOR PLANNING AS PHOTOCOPIES WILL BE SUBJECT TO DISTORTION
DRAWINGS TO BE READ IN CONJUCTION WITH ALL OTHER ARCHITECT'S & STRUCTURAL ENGINEER'S CONTRACT DRAWINGS & SPECIFICATIONS.
ANY DISCREPANCIES MUST BE BROUGHT TO THE ATTENTION OF THE ARCHITECT IMMEDIATELY.
THE CONTRACTOR MUST VERIFY ALL DIMENSIONS BY SITE MEASUREMENT BEFORE ORDERING MATERIALS OR MANUFACTURING COMPONENTS.
SUBSTITUTE MATERIALS & PRODUCTS TO THOSE NAMED WILL BE ACCEPTABLE IF PROVEN TO BE OF EQUAL OR HIGHER PERFORMANCE AND NOT IN CONFLICT WITH OTHER ELEMENTS.

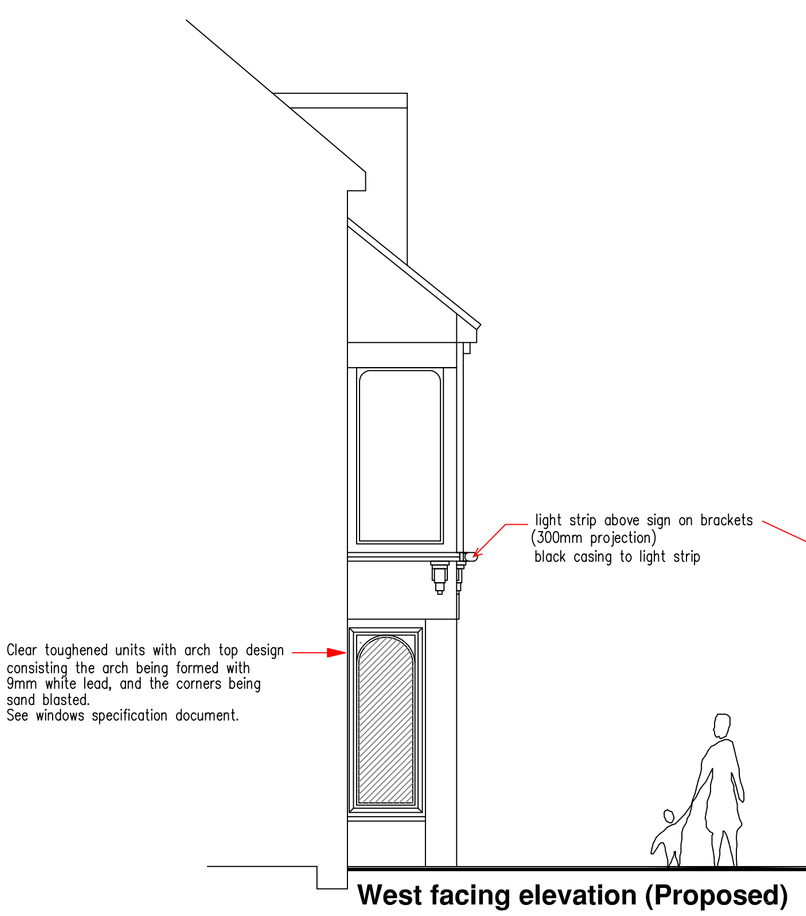

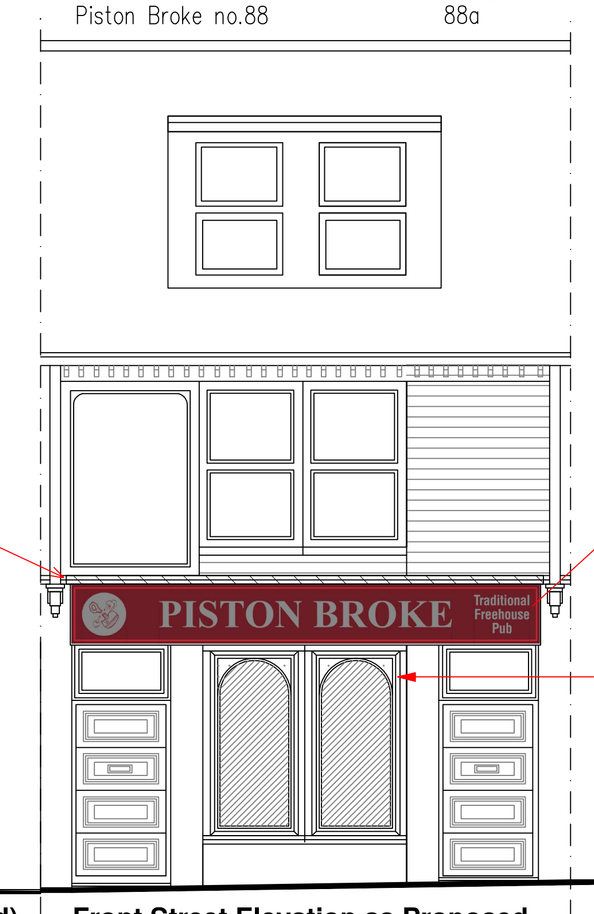

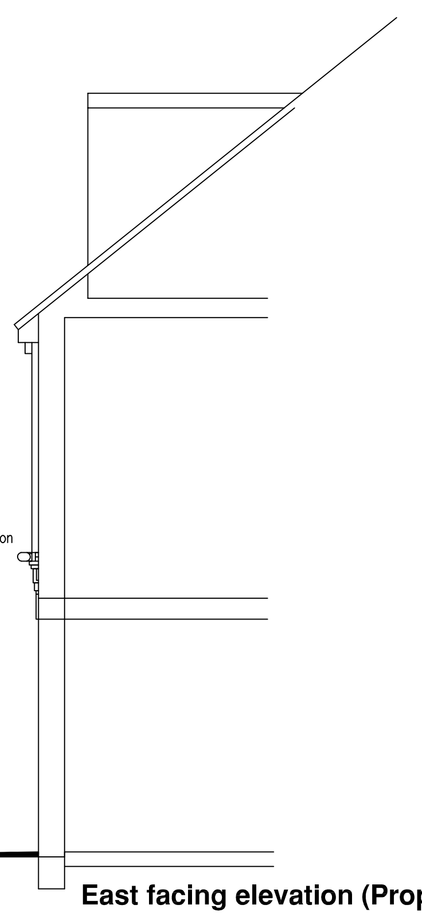

West facing elevation (Proposed)

Front Street Elevation as Proposed

East facing elevation (Proposed)

UNIT 2 1-3 TEVILLE PLACE
WORTHING
WEST SUSSEX
BN11 1UQ
Tel: 01903206700
Fax: 01903 206900

Account Details		Delivery Details
Our Reference	43386:1	
Your Reference	SIGN LIGHT	
Date of Quote	01/05/19	
Your Account Number	CSHL2	
Account Address	GRAHAM EAVES	


Quoted by	CRAIG KOVACS

Quotation Details

Item	Our Code	Item Description	Quantity	Units	Unit Price	Discount%	Total
1	N*7270:1	ECOLUX 5M SIGN LIGHT COLOUR 6000.	1	1	628.75		628.75
2		BLACK BODY. 1650LUMENS / 14.4W PER METR					
3		C/W 300MM WALL BRACKETS					
4	SHIPPING:1	CARRIAGE CHARGE	1	1	32.00		32.00
5		**PLEASE NOTE C/W 6000K DAYLIGHT OUTPUT,					
6		BUT 3000K WARM WHITE OPTION AVAILABLE.					

Proposed lighting specification

Rev A

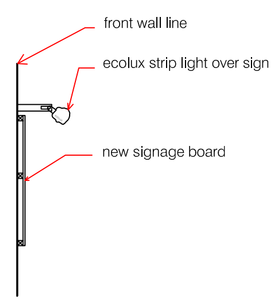

Proposed Sign & Lighting side/ sectional view
1:10 scale

A | 28.6.2019 | 1:10 section of sign and light added

Project:
Proposed
new signage
& replacement windows At:
Piston Broke
88 High Street
Shoreham By Sea
West Sussex
BN43 5DB

Drawing title:
Plans & Elevations As Existing & Proposed

Client:
T Eaves


© Copyright of:
Architectural & Planning Services
7 Erringham Road
Shoreham By Sea
West Sussex
BN43 5NQ
BJW
01273 441009
07856889101
e-mail: benw@bjwarchitectural.co.uk
website: bjwarchitectural.co.uk

Scale: 1:50 1:20 | Paper size: A1

Date: 17.6.2019 | Drawn: BJW

Drg. No. 01 | Rev'n A

Note: All dimensions to be checked on site.

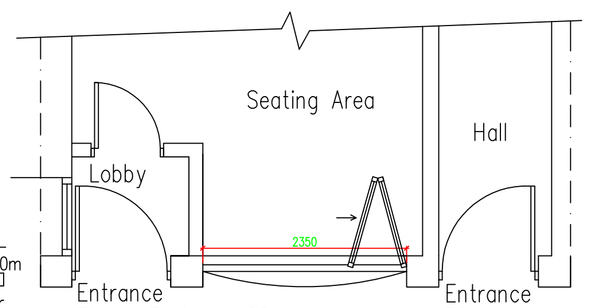

1 Part Ground Floor Plan As Proposed

1m 2m 3m 4m 5m 6m 7m 8m 9m 10m

1:50 Scale Bar