

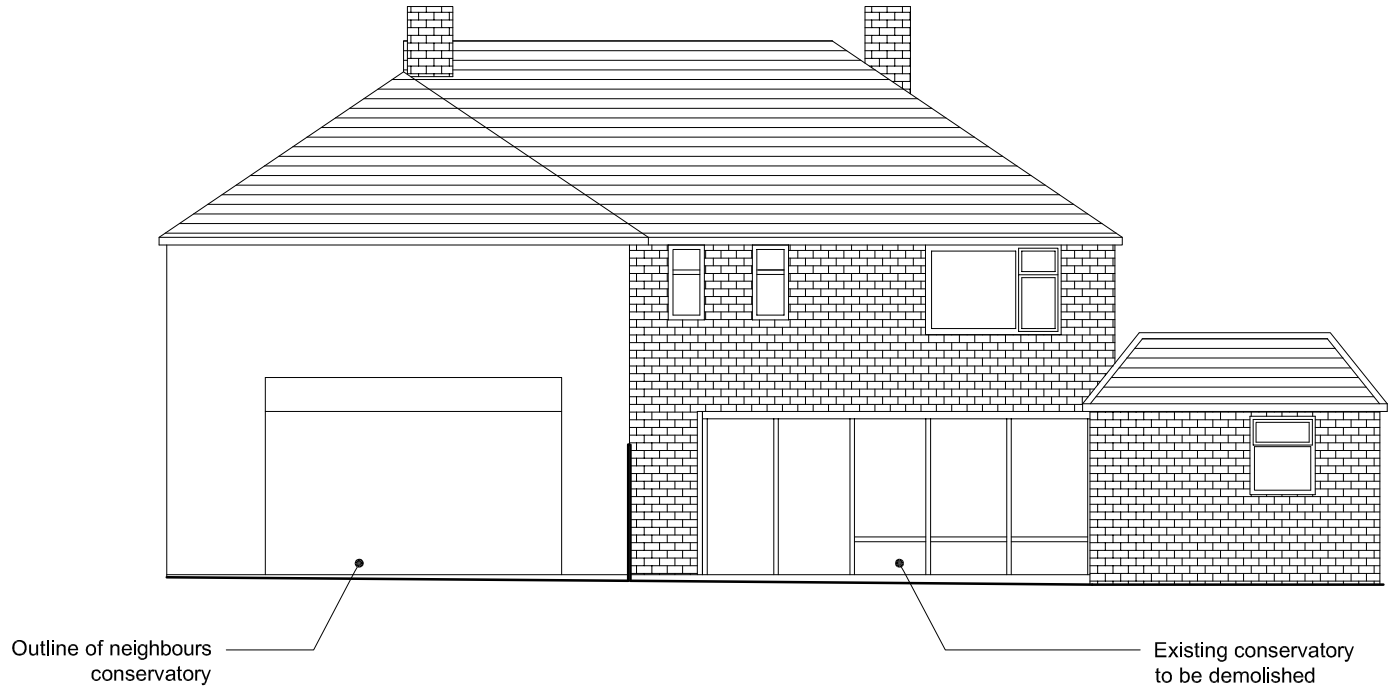



Existing North Elevation 1:100

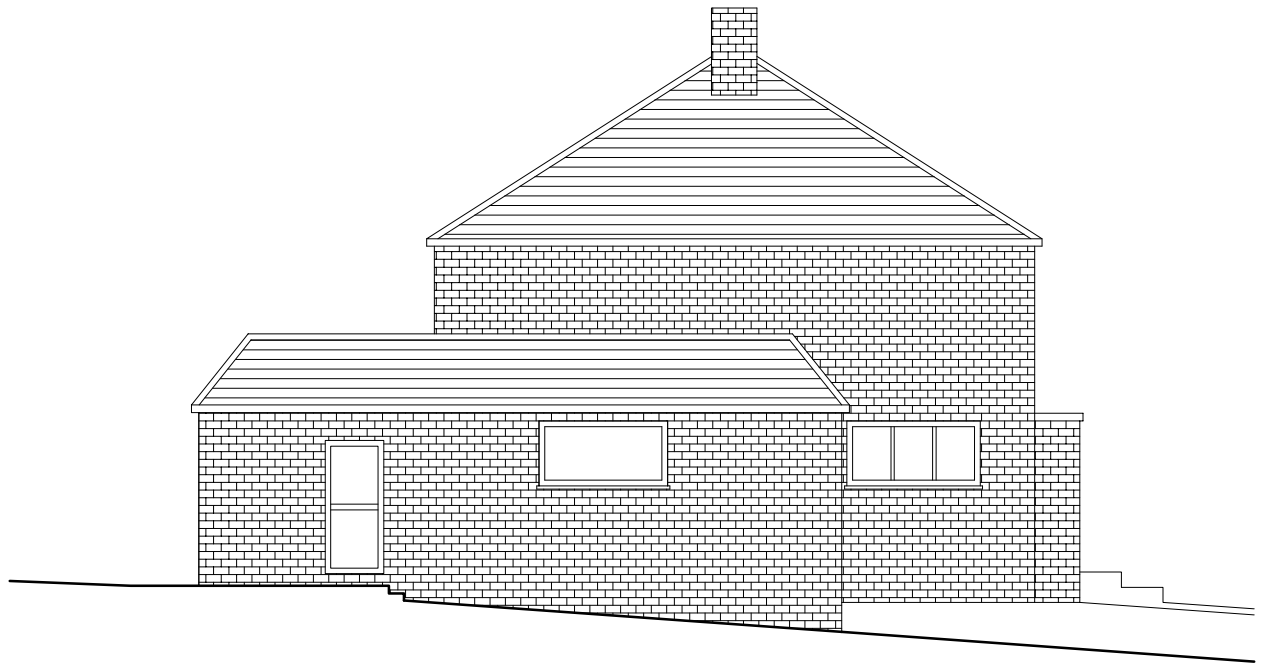

Existing West Elevation 1:100

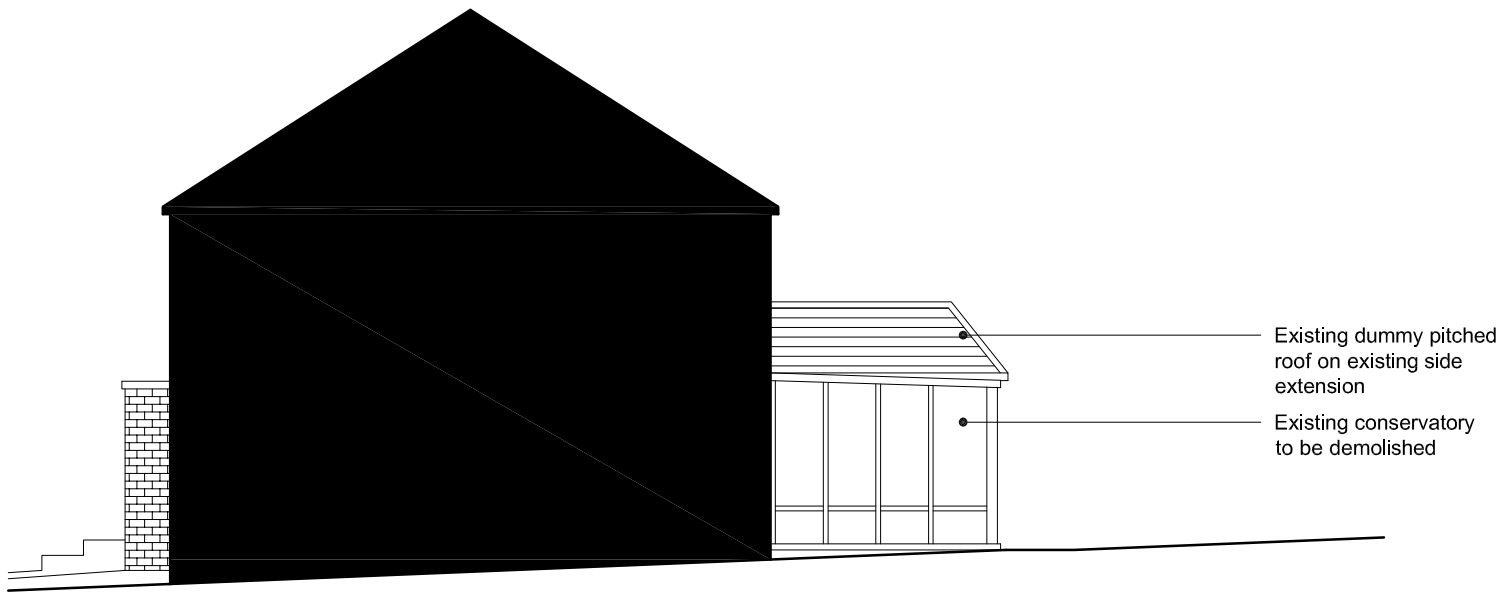

Existing East Elevation 1:100

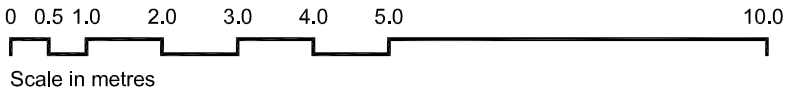

Existing Elevations 1:100 at A3
Drawing 03 rev /
43 Holmbush Way, Southwick