

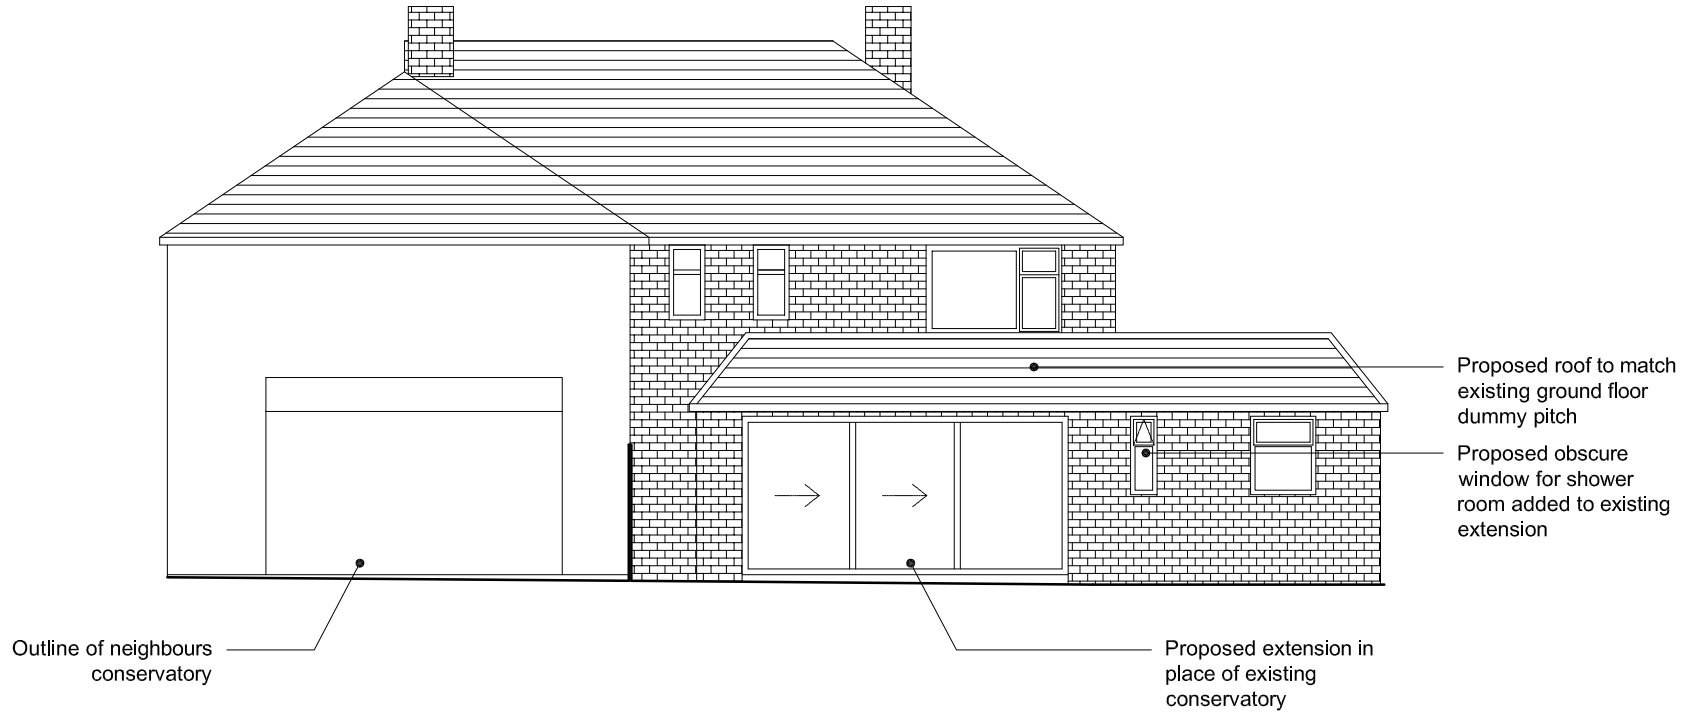



Proposed North Elevation 1:100

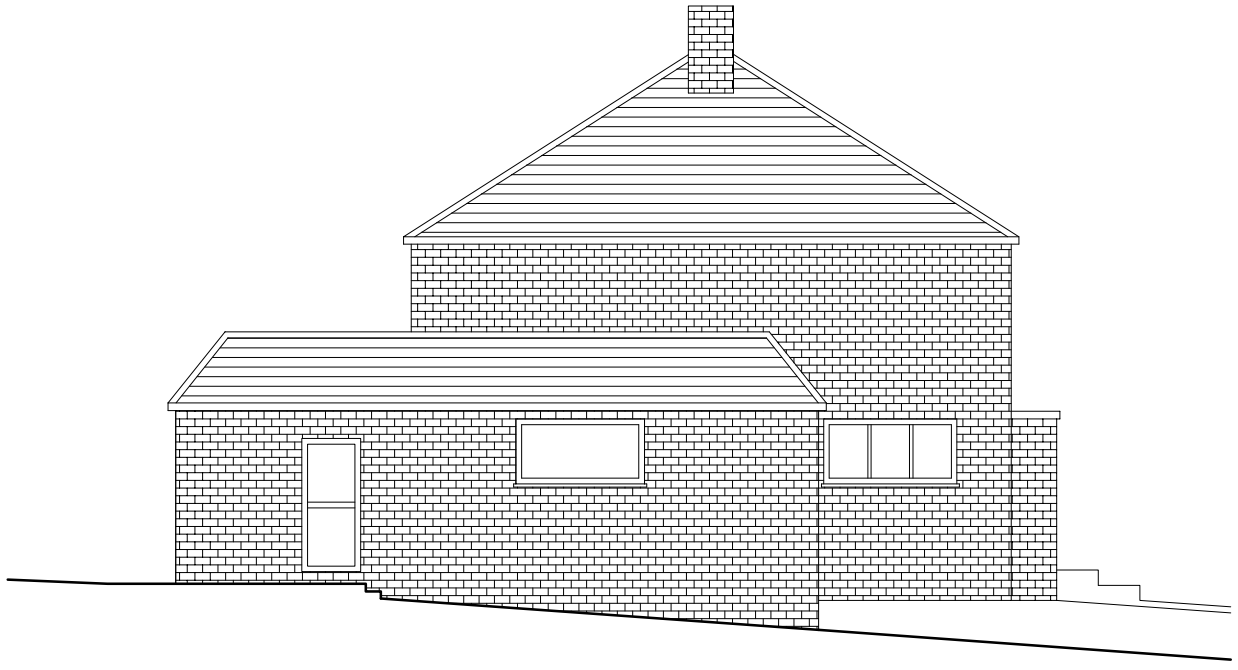

Proposed West Elevation 1:100

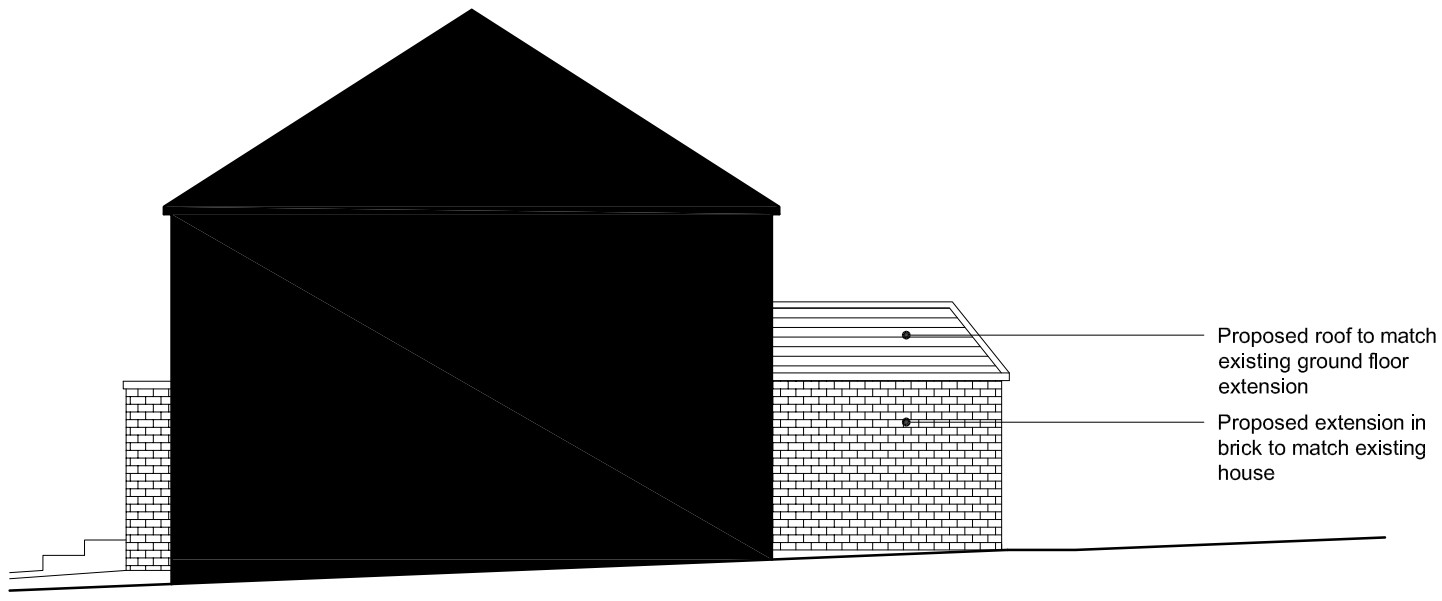

Proposed East Elevation 1:100

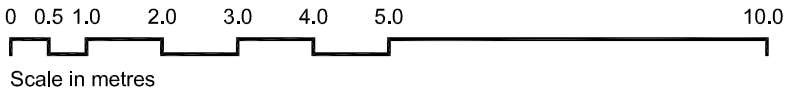

Proposed Elevations 1:100 at A3
Drawing 04 rev /
43 Holmbush Way, Southwick