

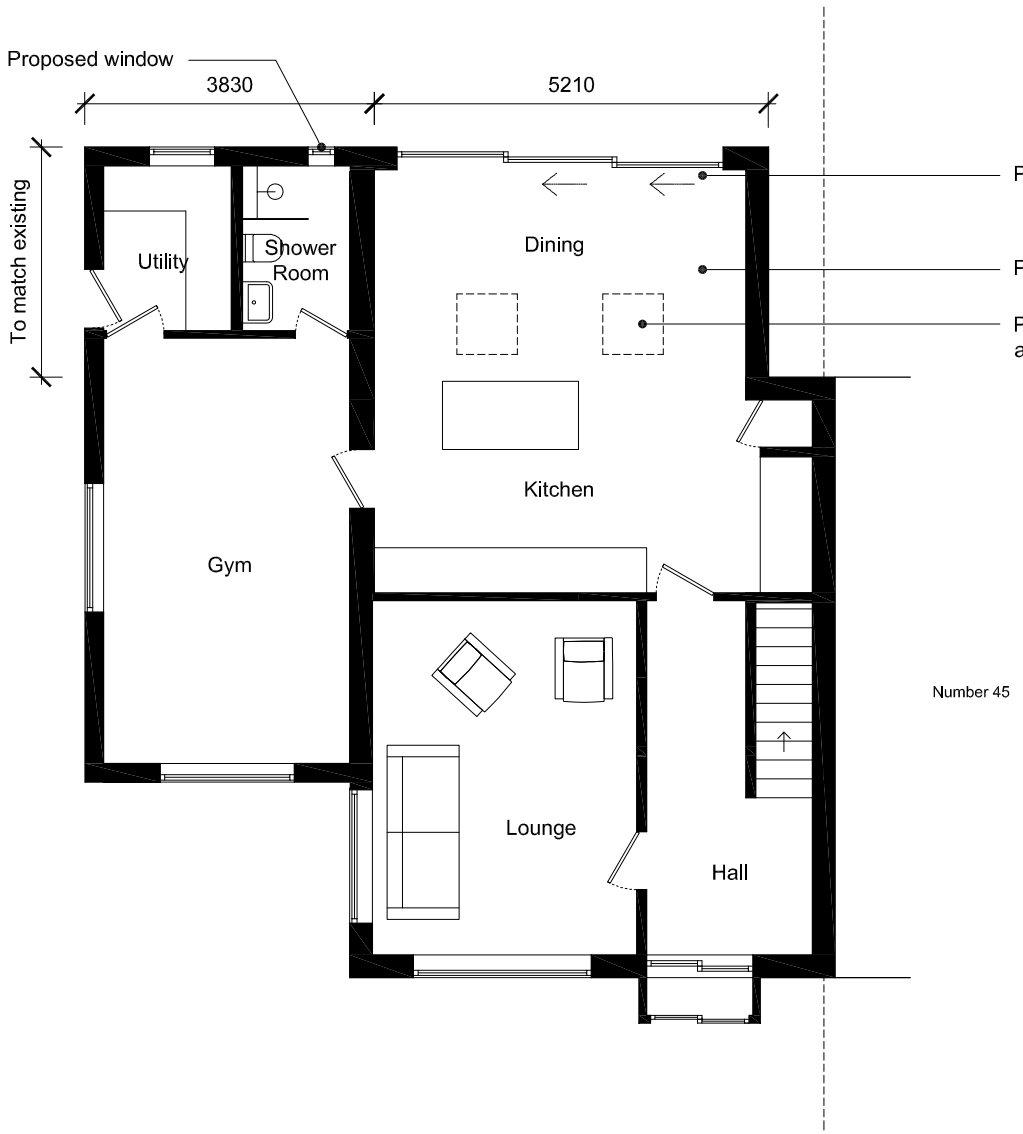



**Proposed Ground Floor 1:100**

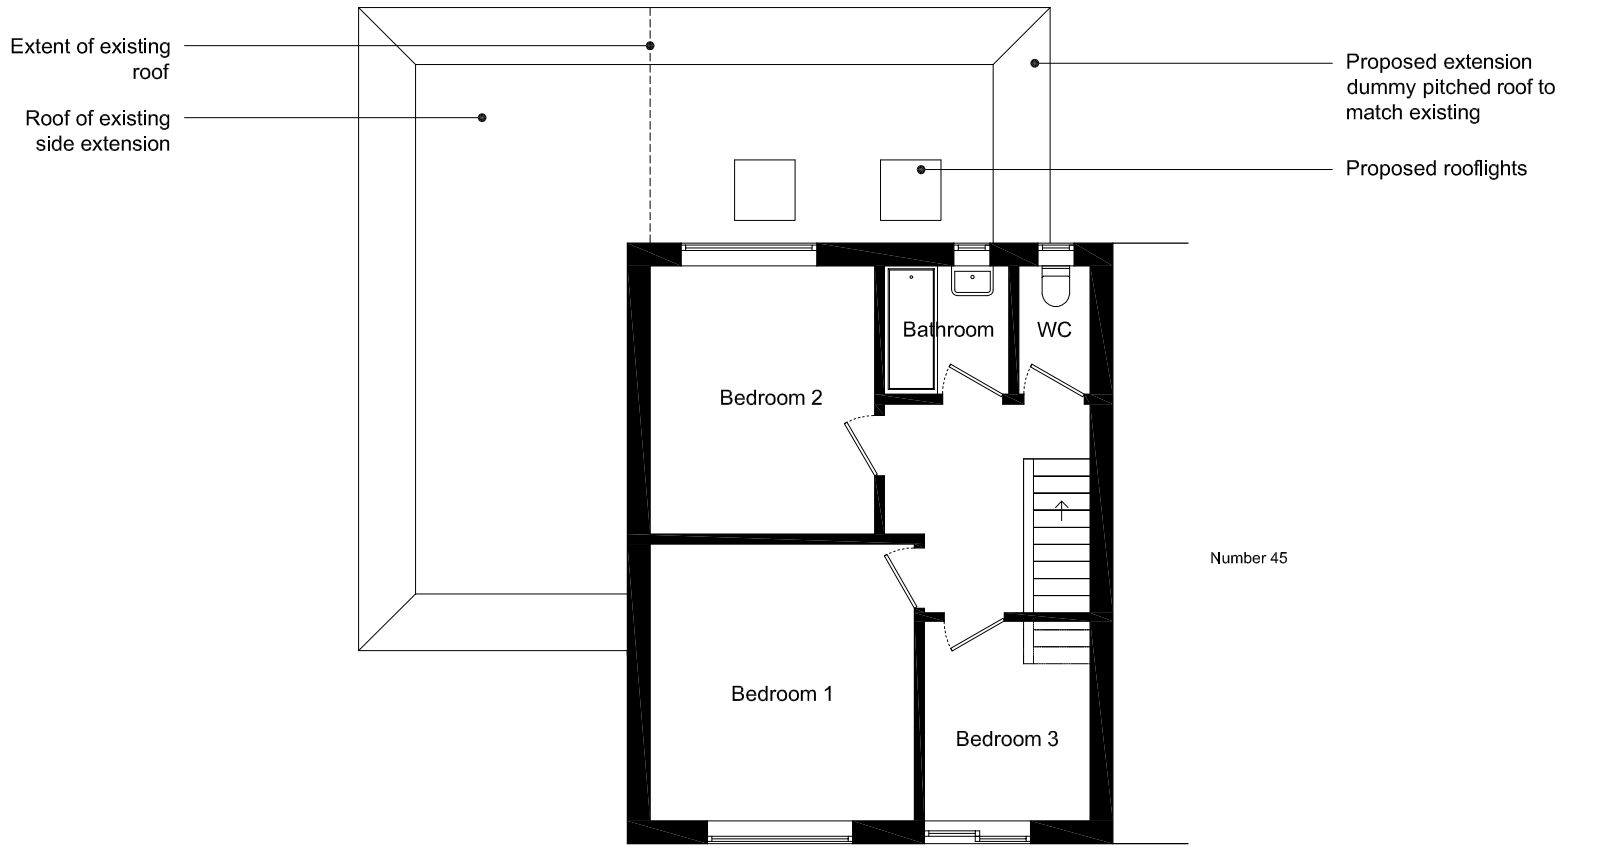


**Proposed First Floor 1:100**

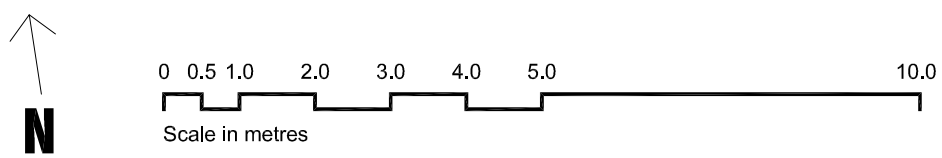


**Proposed Floor Plans 1:100 at A3**
**Drawing 02 rev /**
**43 Holmbush Way, Southwick**