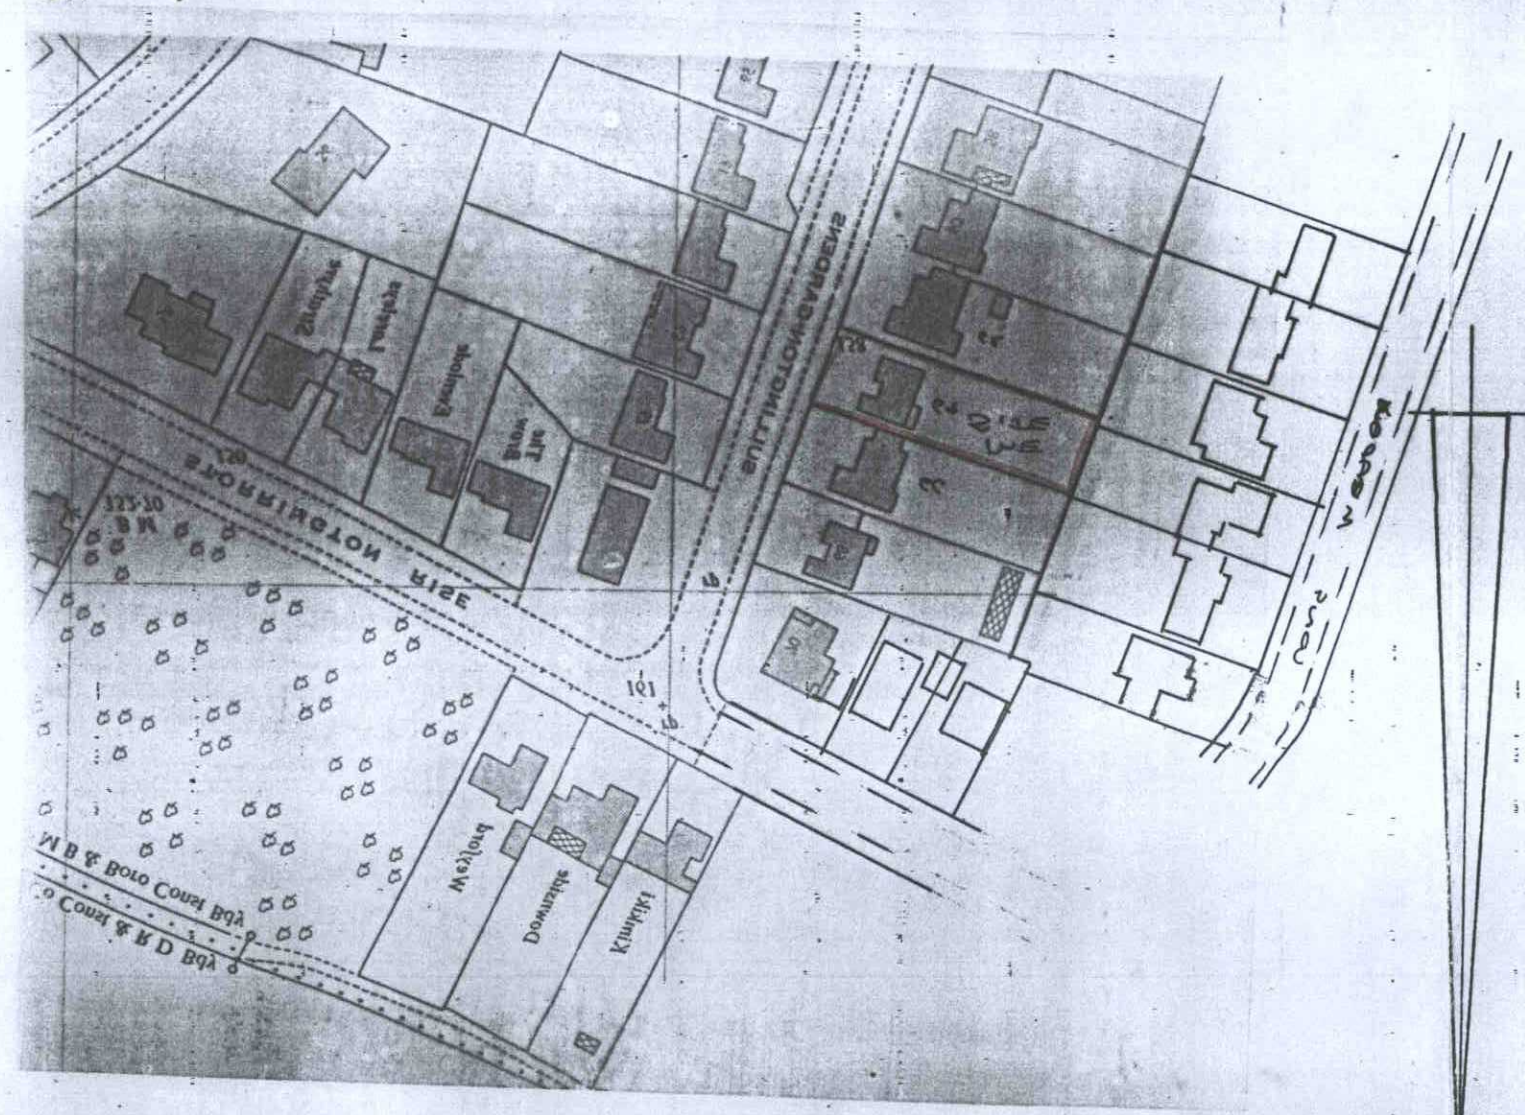
Client	M. TODD ESQ		
Address	64 Sullington Gardens : Worthing		
Drawing	LOCATION PLANS	No. 2707 : 5	
Scale	1:1250 1:200	Drawn	Date 10 Jan

A	Site of rear garage amended	Mar 11	JB
B	Amended to site location plans	June 11	JB
C			

AL SALTER & SON
Architectural Technicians and Surveyors
20 WINDSOR ROAD, WORTHING, WEST SUSSEX, BN11 1LY
Tel/Fax: (01903 503436)
E-mail: alsalterandson@hotmail.com

All electrical works to meet requirements of Part P (Electrical Safety) Installation is to be designed installed, inspected and tested by a person competent to do so. Council to be satisfied that Part P has been complied with, by issuing of appropriate BSTEP electrical installation certificate for works by a person competent to issue same

Site plan 1:1250


Worthing
Sullington Gardens
Sullington Gardens
Worthing
Sullington Gardens
Worthing
Sullington Gardens
Worthing