

T.P. OFFICE COPY

Plan LM 1

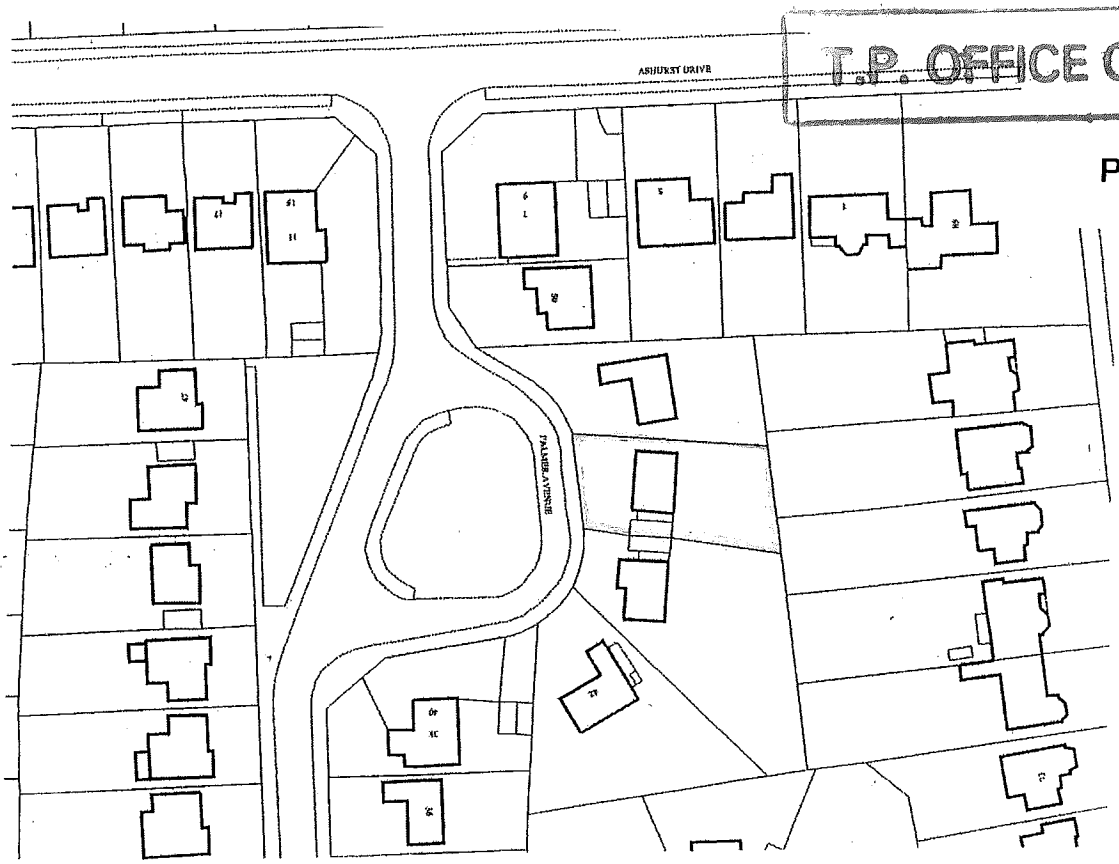

LOCATION PLAN Scale 1:1250

WORTHING BOROUGH COUNCIL
- 4 MAY 2011
CONSENT REFUSED

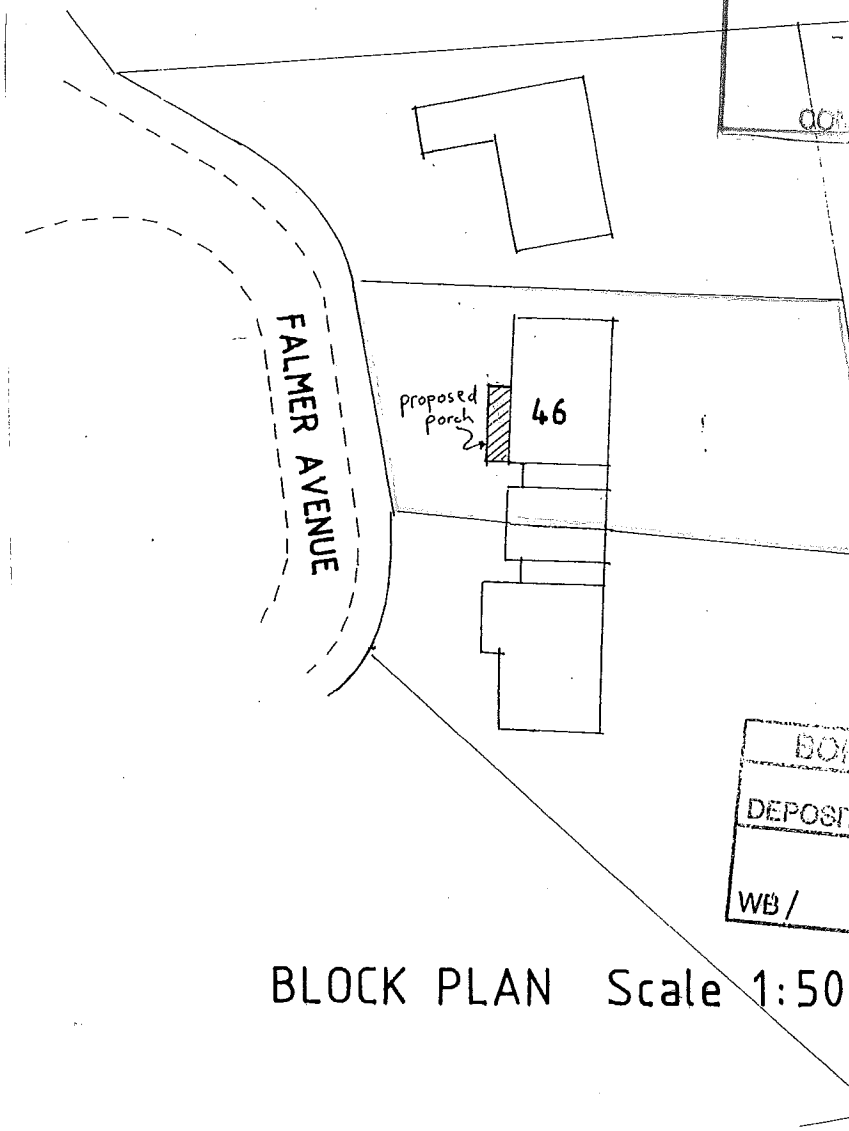


BOROUGH OF WORTHING
DEPOSITED 14/2/11
TP REF No.
WB/ 11/0120/FULL

BLOCK PLAN Scale 1:500

T.P. OFFICE COPY


PlanLM 3
scale 1:100

BOROUGH OF WORTHING
DEPOSITED 14/2/11
TP REF No.
WB/ 11/0120/FULL

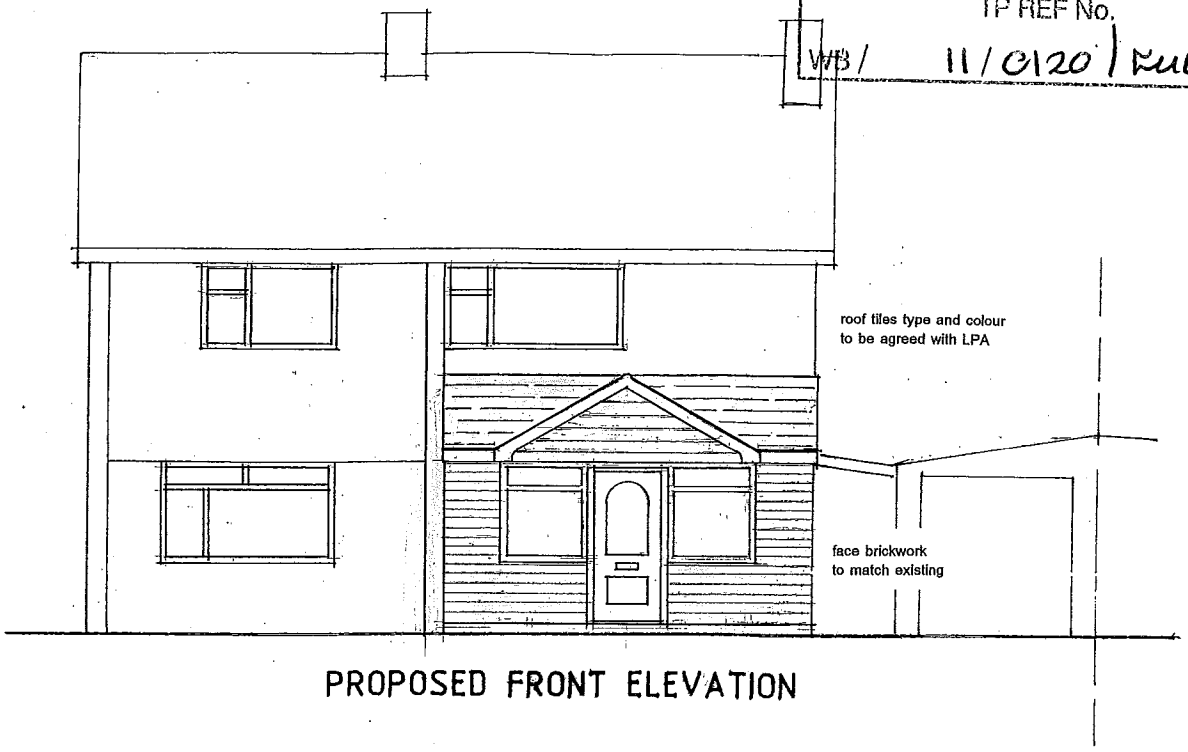


PROPOSED FRONT ELEVATION

WORTHING BOROUGH COUNCIL
- 4 MAY 2011
CONSENT REFUSED

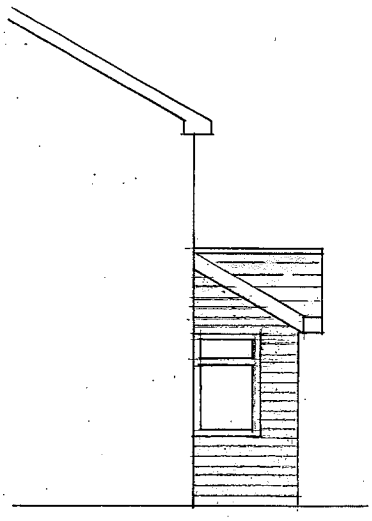

PROPOSED SIDE ELEVATION (N)

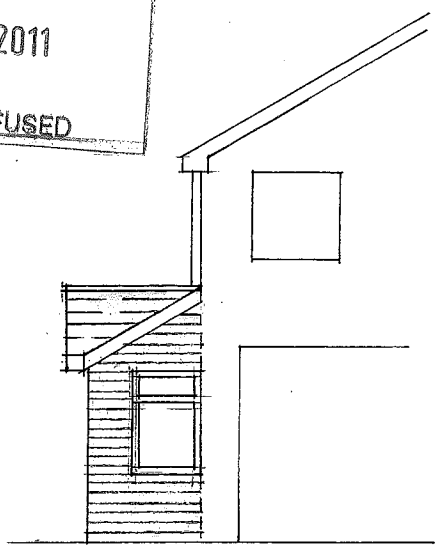


PROPOSED SIDE ELEVATION

WORTHING BOROUGH COUNCIL
- 4 MAY 2011
CONSENT REFUSED

T.P. OFFICE COPY

BOROUGH OF WORTHING
DEPOSITED 14/2/11
TP REF No.
WBC 11/0120/FULL

Plan LM 2
scale 1:50

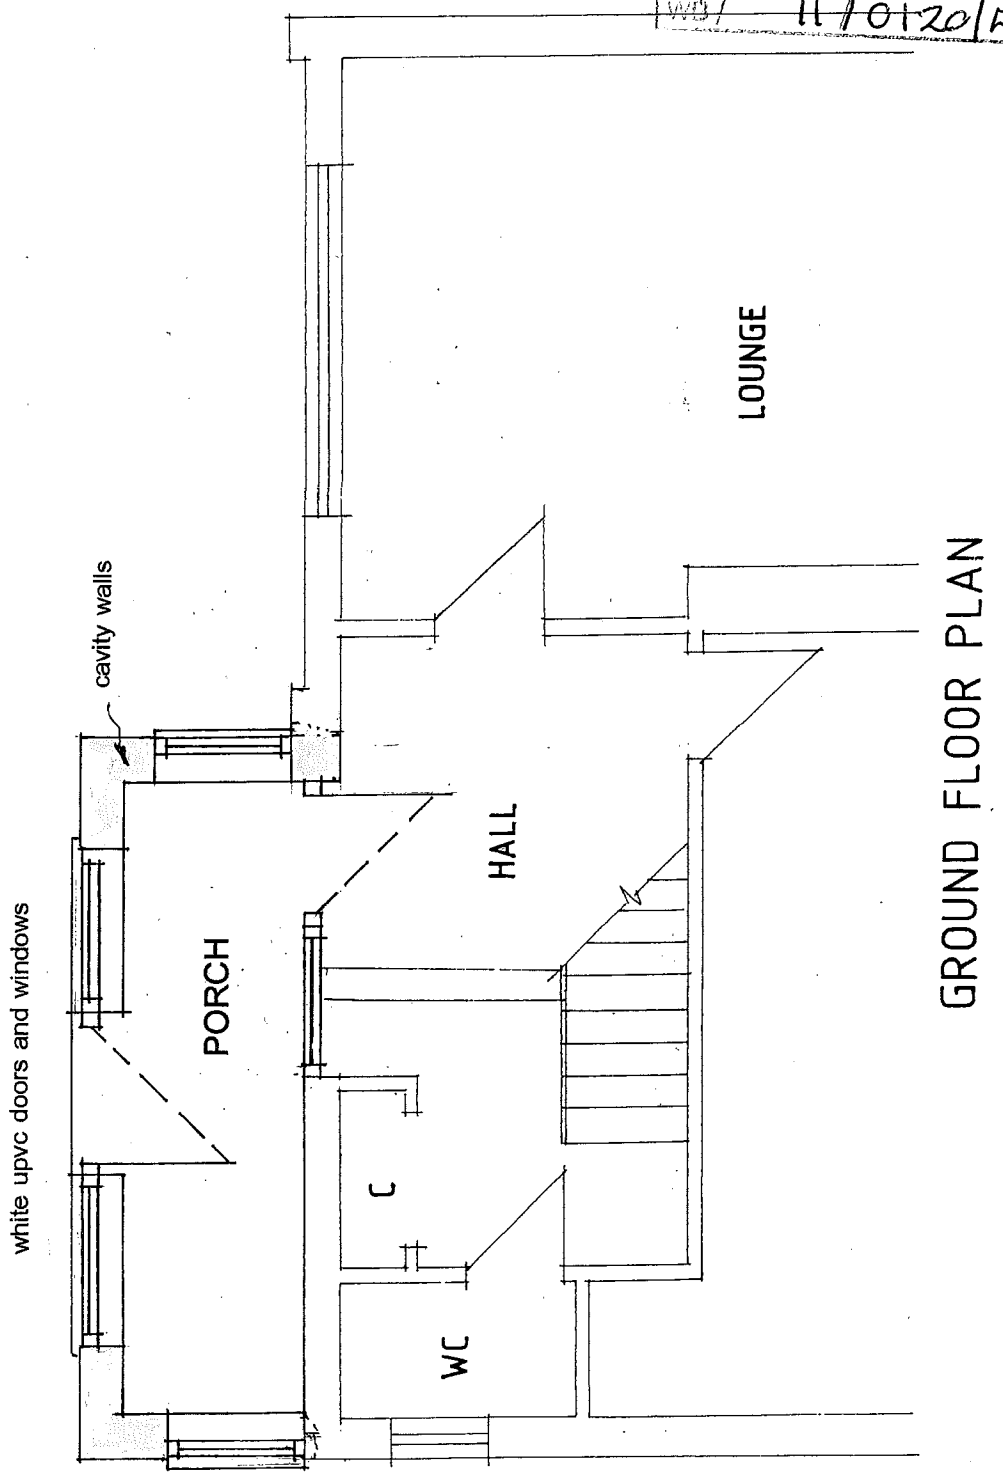

Plans based on drawings originally prepared by Mr J Wright RICS