FAO
Sarah Crease

front [south]

Scale · 1:50


side [west]

152 Downside
Shoreham by Sea
BN43 6HD.

Proposed Amendment with patio door 2.5m wide.

Ref: AWDM/0941/14
AWDM/0073/15/INVAL

PROPOSED AMENDMENT

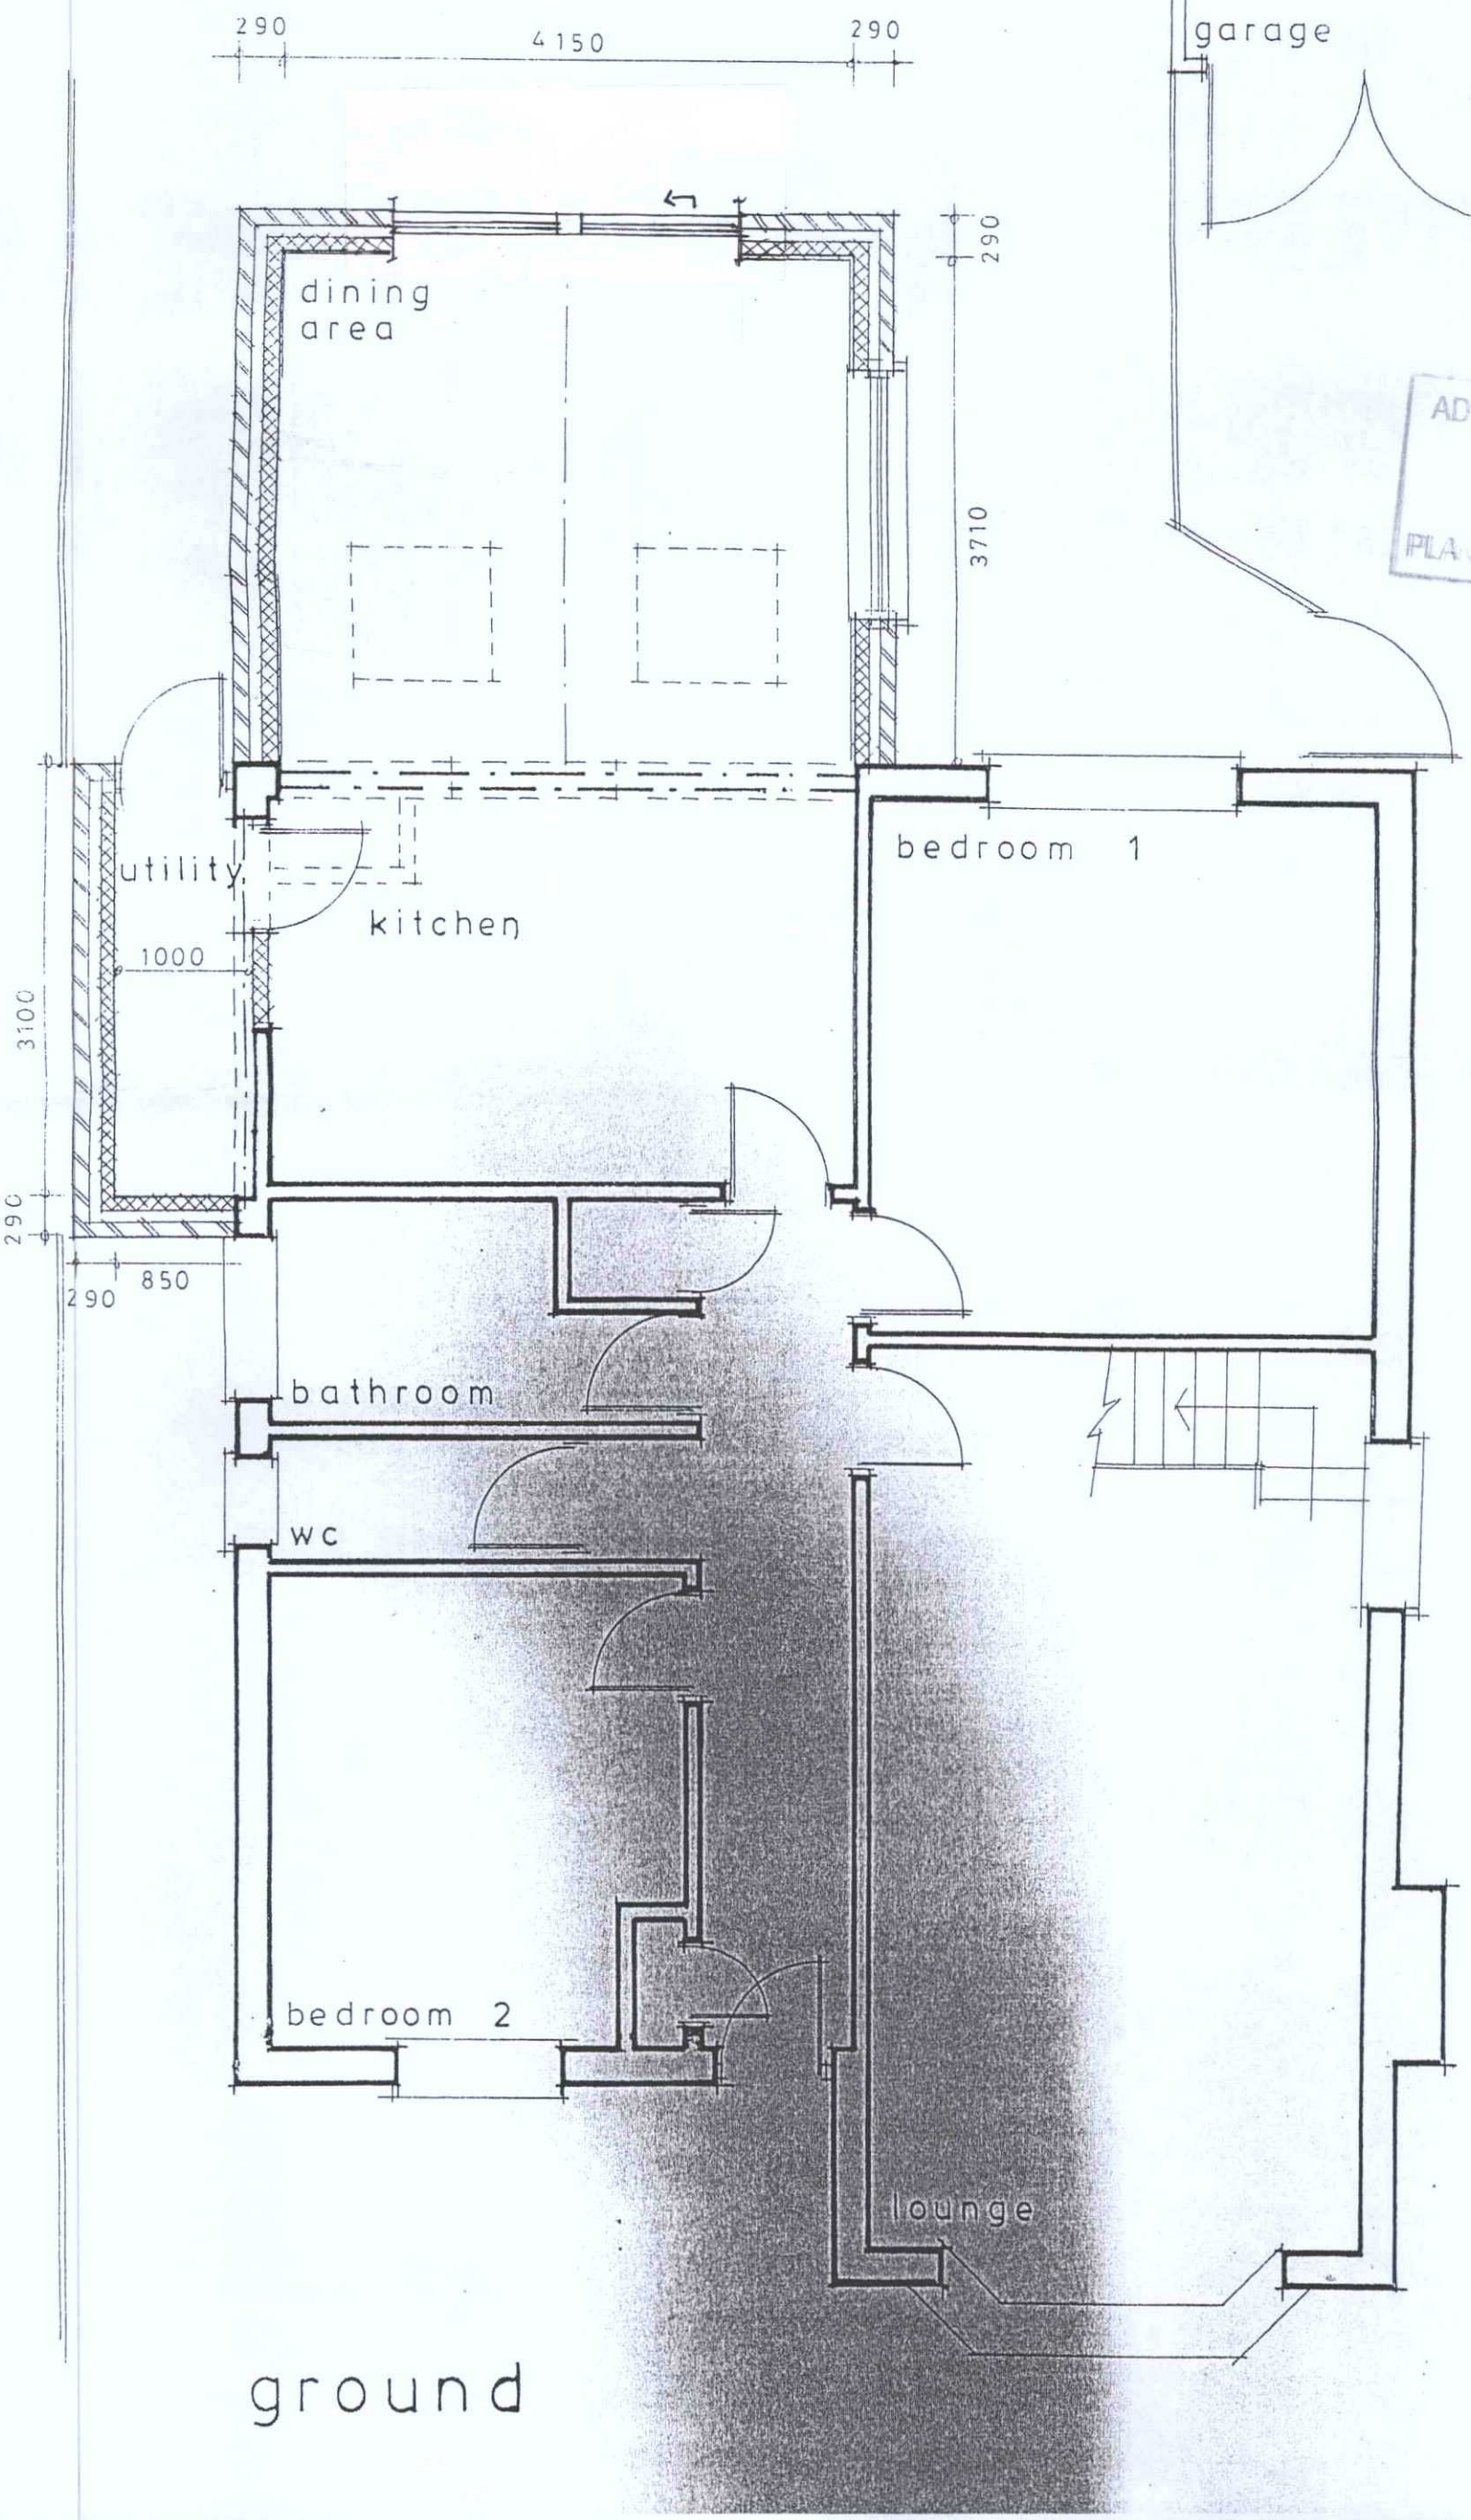

ground

ADUR & WORTHING
26 JAN 2015
PLANNING SERVICES

ADUR & WORTHING
PLANNING SERVICES

PLAN AWDM/0073/15

DATE VALID 26 JAN 2015