

DO NOT SCALE FROM THIS DRAWING

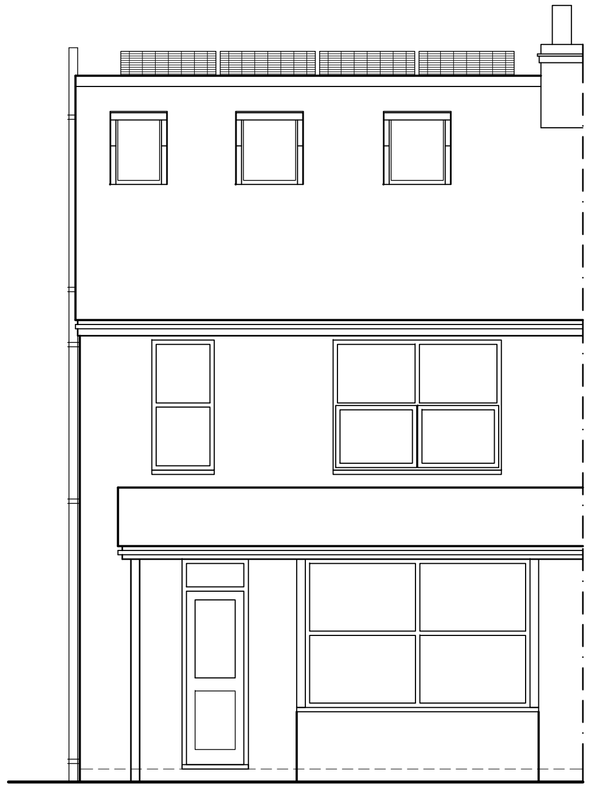


South Elevation

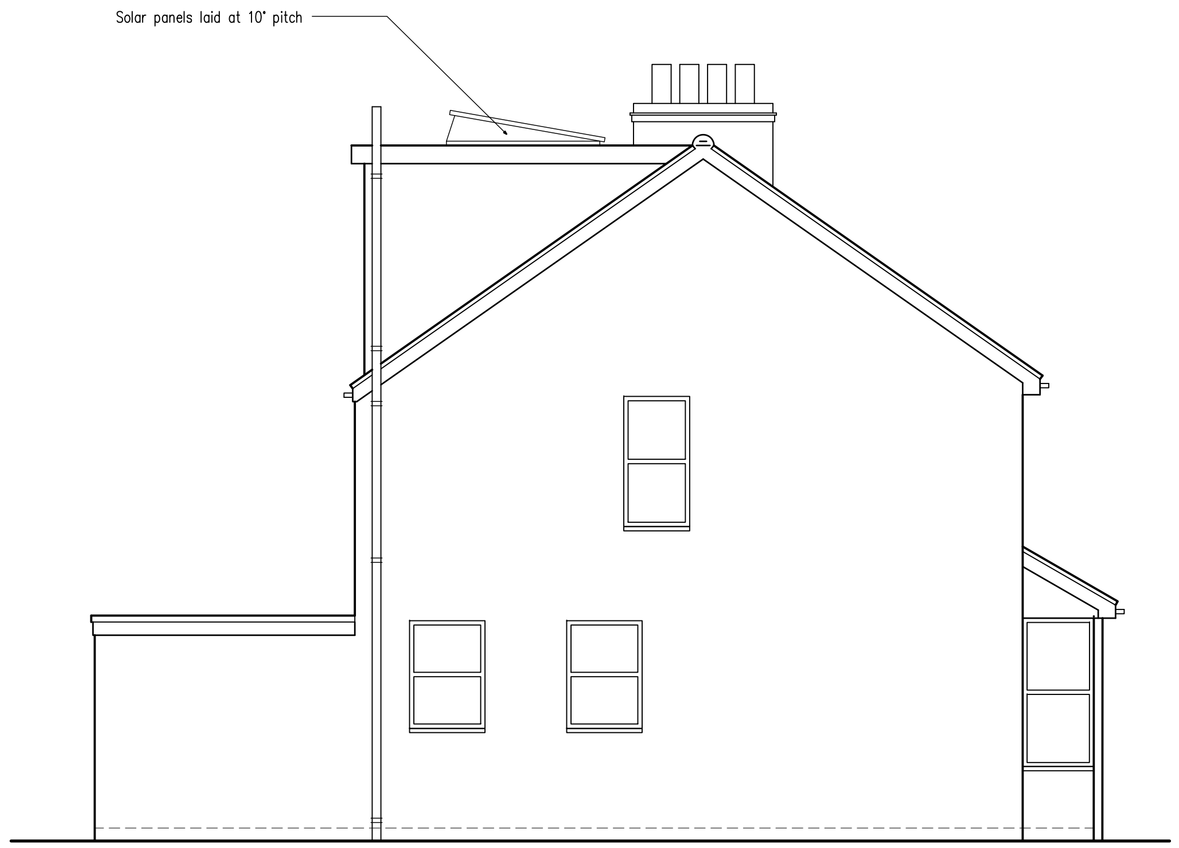


West Elevation



North Elevation

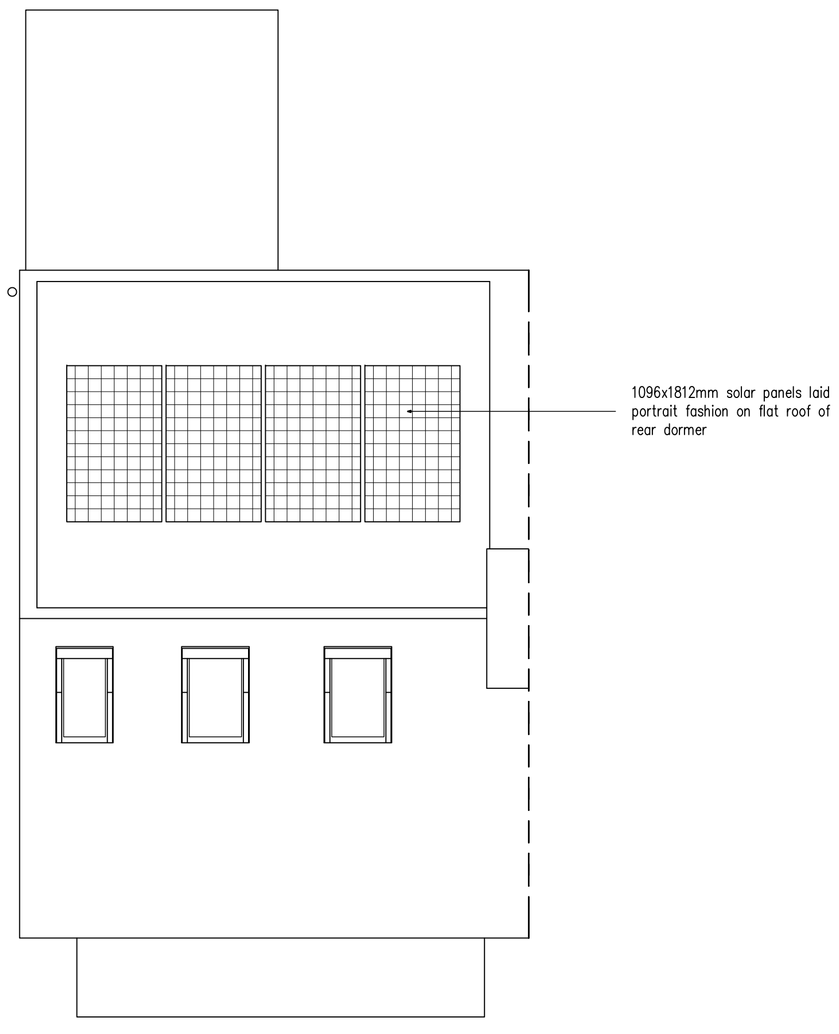


Roof Plan

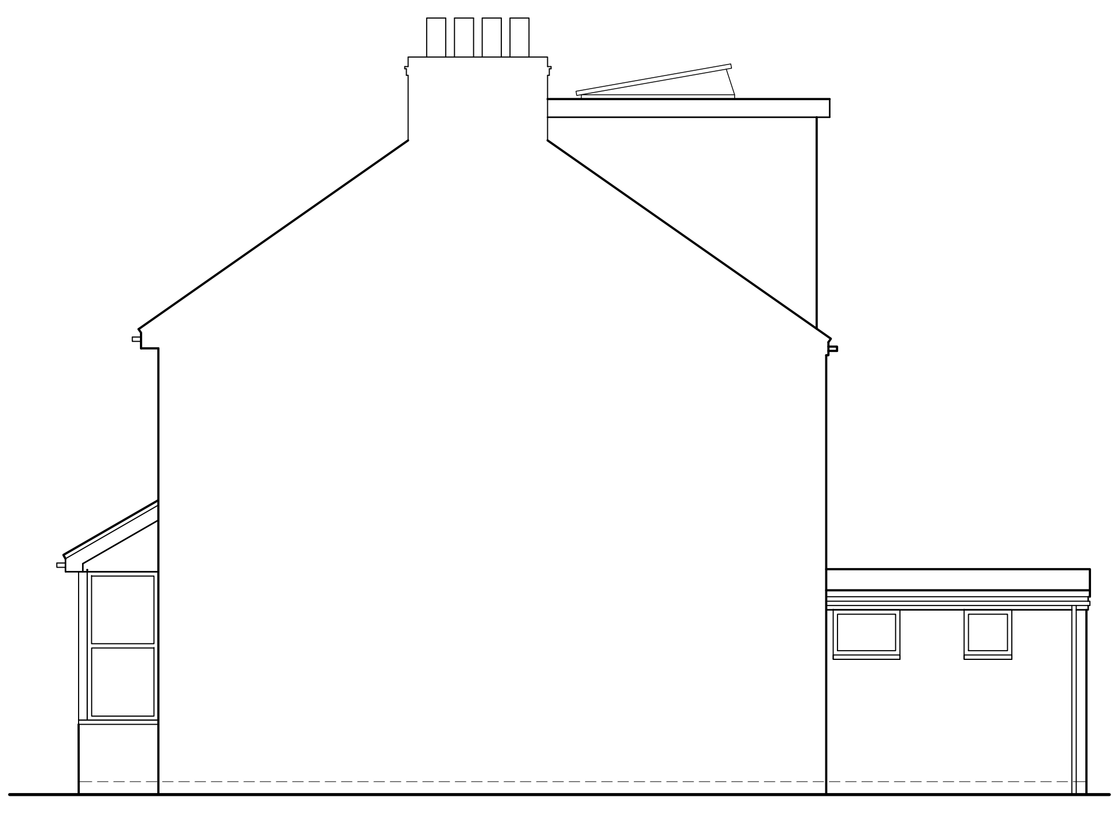

East Elevation



Block Plan 1:500

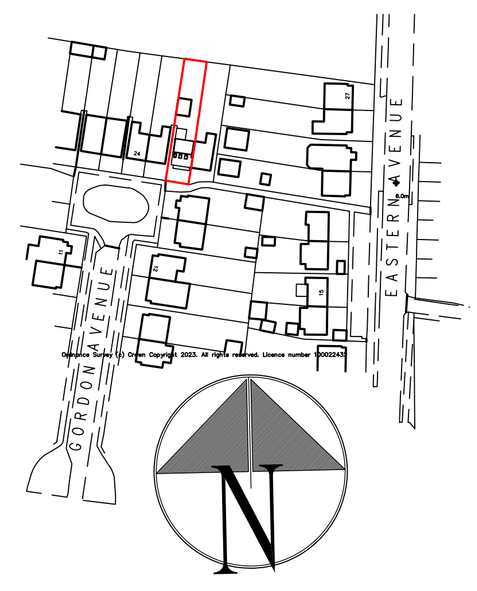

Location Plan 1:1250

10m 20m 30m 40m
1:500 Scale Bar

10m 20m 30m 40m 50m
1:1250 Scale Bar

1m 2m 3m 4m 5m 6m 7m 8m 9m 10m
1:50 Scale Bar

Proposed Solar Panels on Rear Dormer Flat Roof at: 20 Gordon Avenue, Shoreham-By-Sea, West Sussex

rja Planning & Building Consultants Ltd.
9 Sea Spray Avenue
Shoreham-By-Sea
West Sussex BN43 5PR
t: 01273 467297 mob: 07971 375739
e: rex@rjapbc.co.uk web: www.rjapbc.co.uk

Chartered Institute of Architectural Technologists

PROJECT: 20 Gordon Avenue, Shoreham-By-Sea		
DRAWING TITLE: Proposed Roof Plan & Elevations		
CLIENT: Mr and Mrs B. Claridge	DWG NO: 23946-01	REVISION:
SCALE: 1:50	DATE: 13.09.23	DRAWN: rex